

Proposed Garage Site 02 - Scale 1:100



SCHEDULE OF FINISHES (DWELLING & GARAGE)

ROOF - TILES / SLATES - BLUE / BLACK


WALLS - SMOOTH PAINTED RENDER & NATURAL STONE WHERE SHOWN

WINDOWS AND DOORS - DOUBLE GLAZED UPVC


RAINWATER GOODS - UPVC / ALUMINIUM

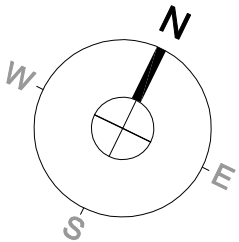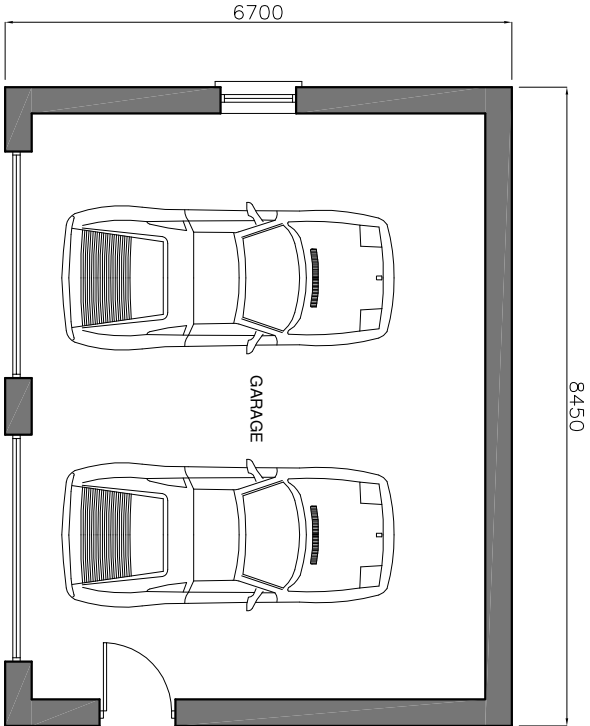


Floor Plan - 46.5 SqM

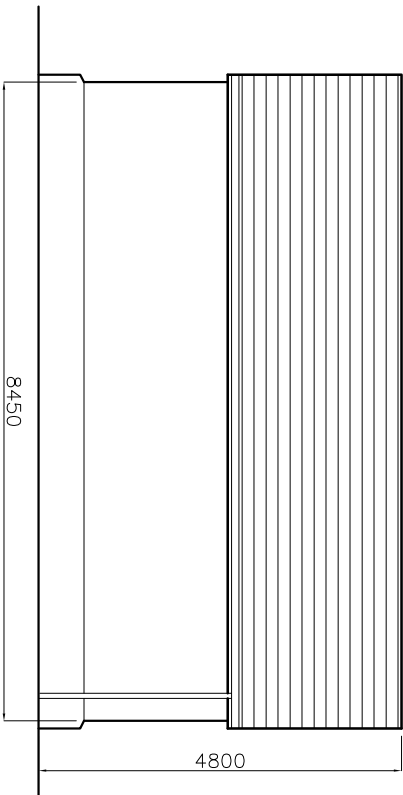


Rear Elevation

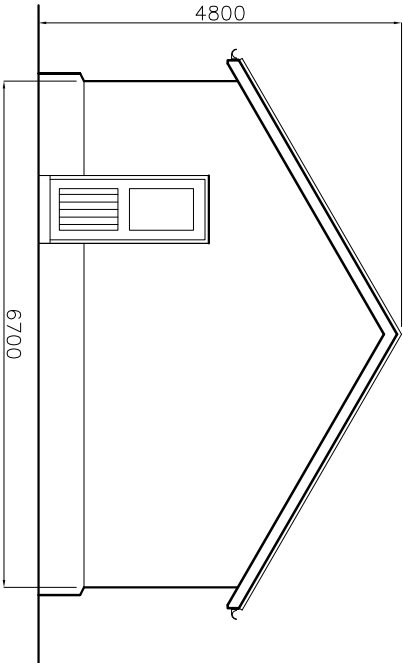

Side Elevation

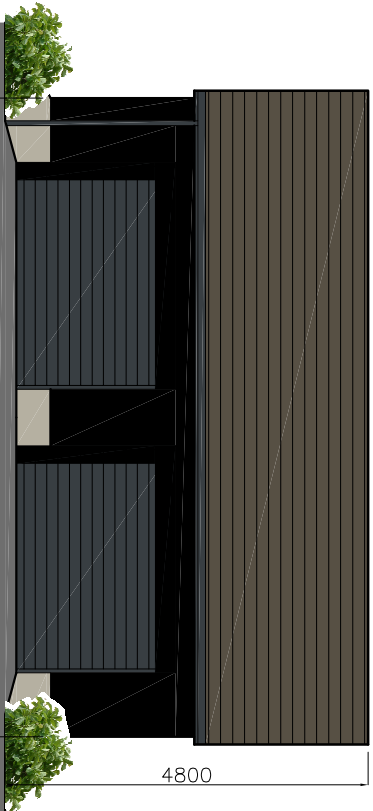

Front Elevation

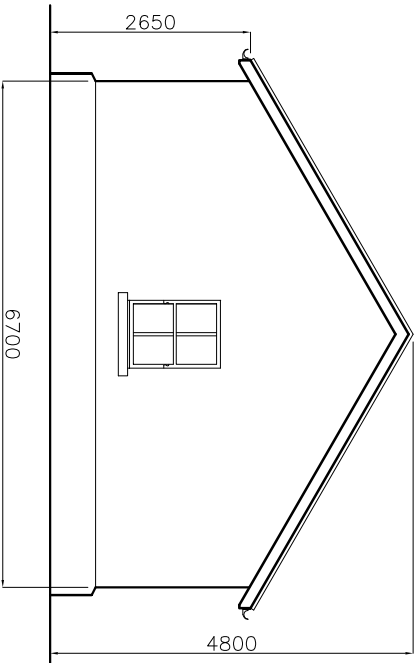

Side Elevation

CLIENT:
EDWARD DALE

PROJECT:
PROPOSED DWELLING
AT DRUMAKILL, TD
CASTLEBLAYNEY

TITLE:
SITE 02
PROPOSED GARAGE
PLANS & ELEVATIONS

SCALE	DWG NO	208	REVISION
DATE: 1:100	DRAWN: S.Rowland	CHECKED: S.Rowland	...
DATE: Sept '25	DRAWN: S.Rowland	CHECKED: S.Rowland	...