Floor Plan

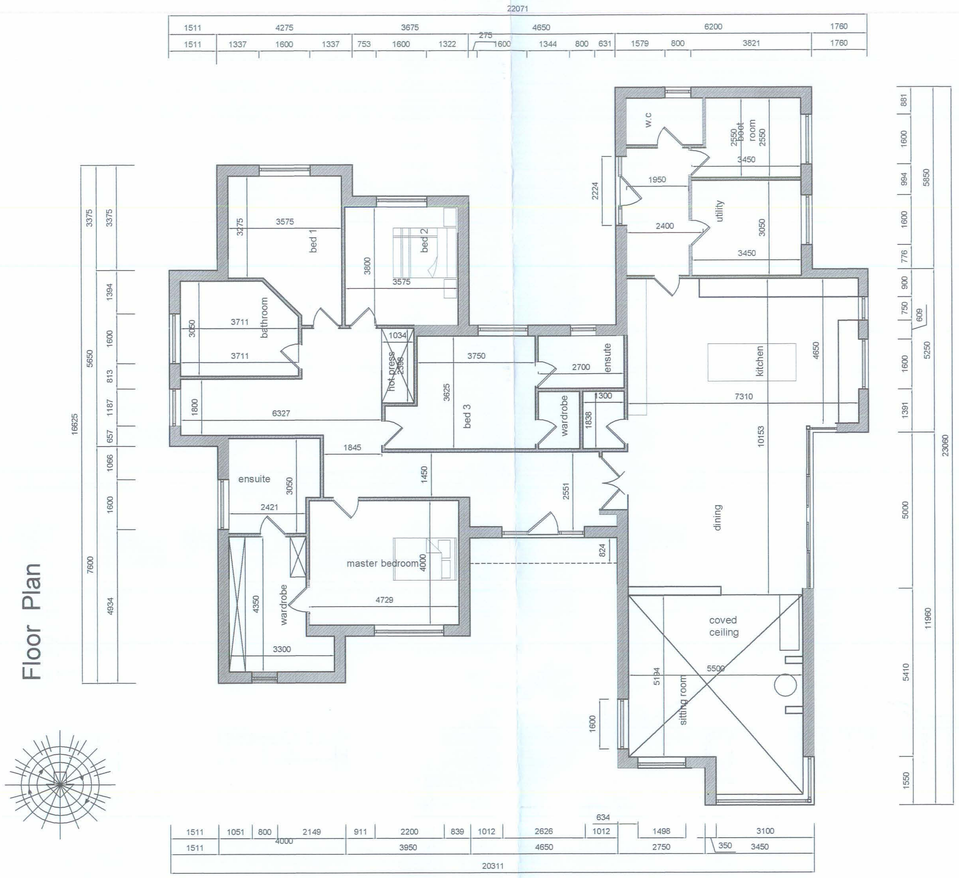

Western Elevation

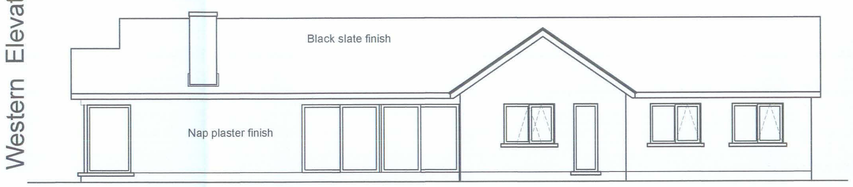

Southern Elevation

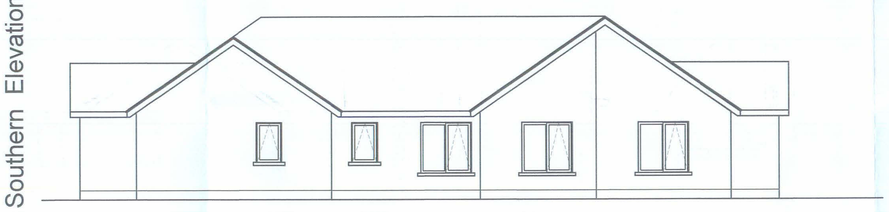

Northern Elevation

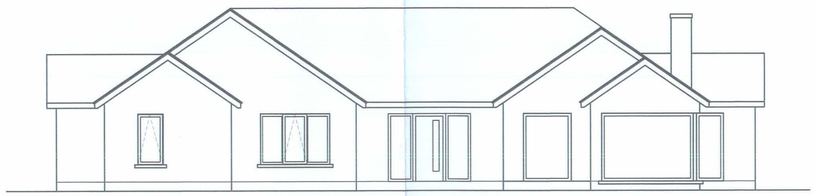

Eastern Elevation

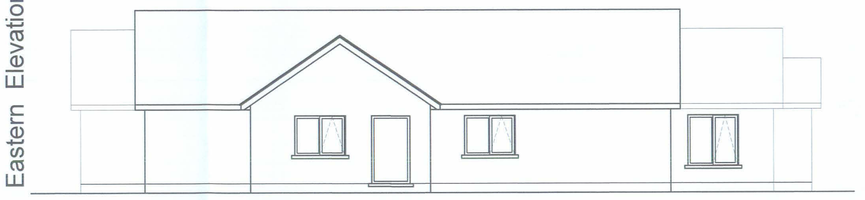

Typical Section Throu Dining

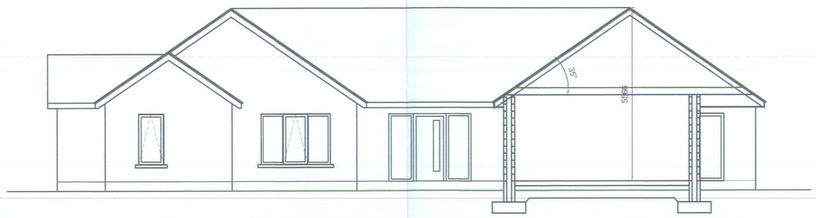

DO NOT SCALE FROM THIS DRAWING. USE FIGURED DIMENSIONS IN ALL CASES. VERIFY DIMENSIONS ON SITE AND REPORT ANY DISCREPANCIES TO THE ARCHITECTS IMMEDIATELY. THIS DRAWING TO BE READ IN CONJUNCTION WITH THE ARCHITECTS SPECIFICATION. © THIS DRAWING IS COPYRIGHT AND MAY ONLY BE REPRODUCED WITH THE ARCHITECTS PERMISSION.

REV	DATE	DRN	ISSUE

20200190

WEXFORD COUNTY COUNCIL
RECEIVED
17 FEB 2020
PLANNING SECTION

kavanagh design services

4 o' neills terrace,
millpark road,
enniscorthy,
co. wexford.
t: 053 92 30360
m: 087 2616 065
e: jkas@eircom.net

Title: Brendan Stafford

Job: Proposed dwelling house

Title: Planning drawings for sites 1 & 2

drg by: Jim
date 12th August 2019
scale 1:100

drg. no. 02 pl