FINGAL PLANNING CONSULTANTS
PLANNING & DEVELOPMENT
CONSULTANTS
SUITE 7C, ALBAIGGAN STREET,
SKERRIES, CO. DUBLIN.
Phone: 01 849 1316 Fax: 01 810 5978
Mob: 086 854 6914 Email: info@fpc.ie
www.fpc.ie

DOCUMENT WORKING STATUS

ISSUE	REASON FOR ISSUE	DRAWN	DATE

FOR APPROVAL / FOR REVIEW / FOR PLANNING / FOR TENDER / FOR CONSTRUCTION / AS BUILT

SCALE	DATE	DRAWING NUMBER	ISSUE
	MAR. '07	07/808/2	

TITLE
EXISTING / PROPOSED LAYOUTS

PROJECT
PROPOSED EXTENSION @
18 THE PARK, SKERRIES

CLIENT
O. GRIMES

Figured dimensions only to be taken from this drawing.
All dimensions to be checked on site.
Do not scale - If in doubt ask.
Fingal Planning Consultants to be informed immediately of any discrepancies before work proceeds.
Drawing to be used only for purpose intended.

© COPYRIGHT 2007. THIS DRAWING IS THE PROPERTY OF FINGAL PLANNING CONSULTANTS AND MAY NOT BE COPIED WITHOUT WRITTEN PERMISSION.

PROPOSED FIRST FLOOR
SCALE 1:100

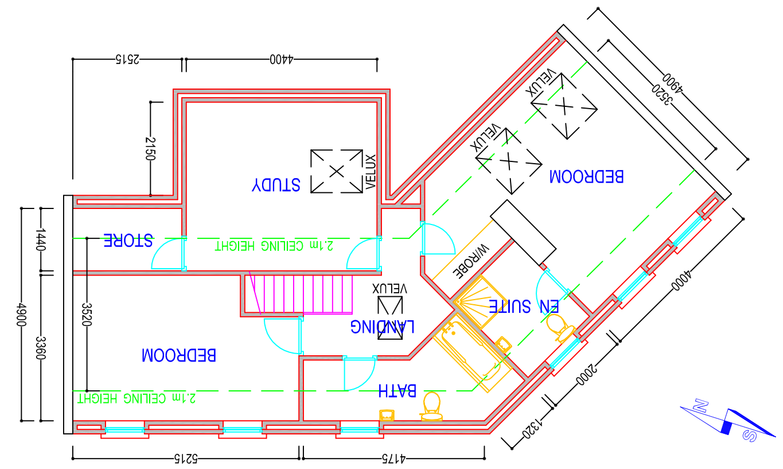

PROPOSED WALLS SHOWN THUS

PROPOSED GROUND FLOOR
SCALE 1:100

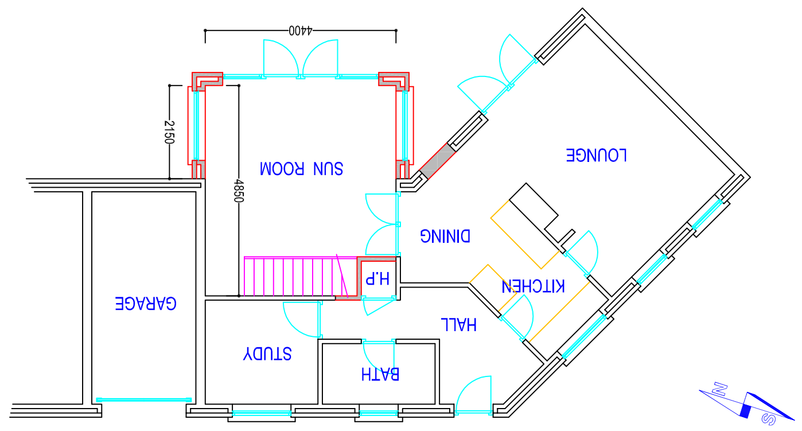

PROPOSED WALLS SHOWN THUS

EXISTING GROUND FLOOR
SCALE 1:100

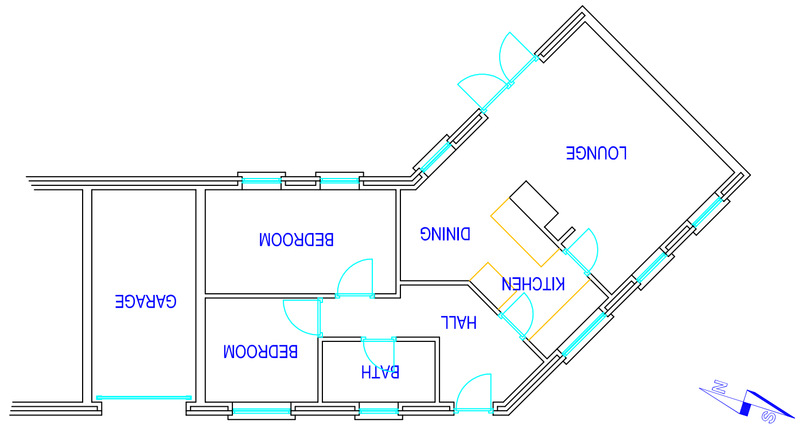

EXISTING SIDE ELEVATION
SCALE 1:100

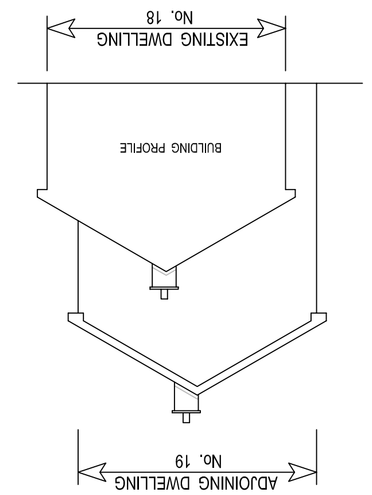

PROPOSED SIDE ELEVATION
SCALE 1:100

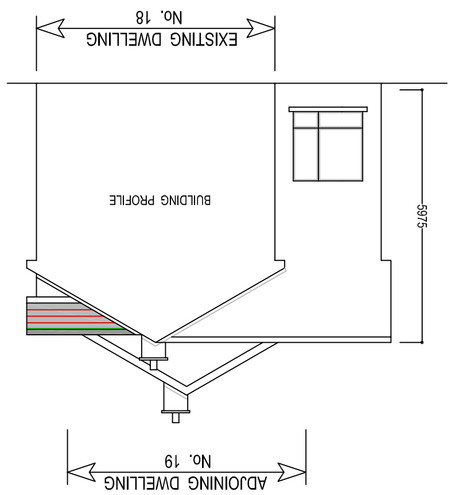

PROPOSED SECTION
SCALE 1:100

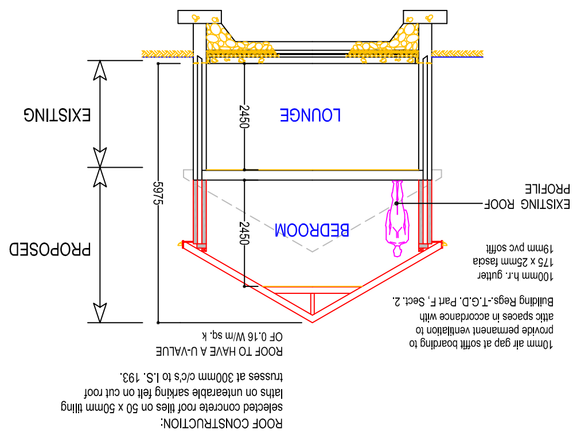

EXISTING REAR ELEVATION
SCALE 1:100

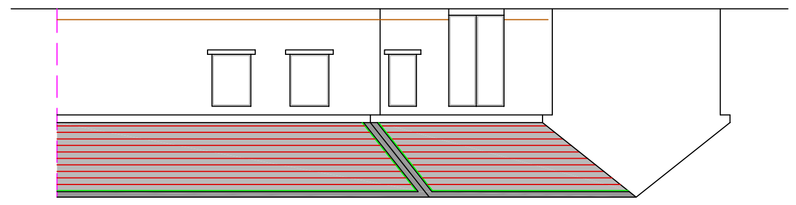

PROPOSED REAR ELEVATION
SCALE 1:100

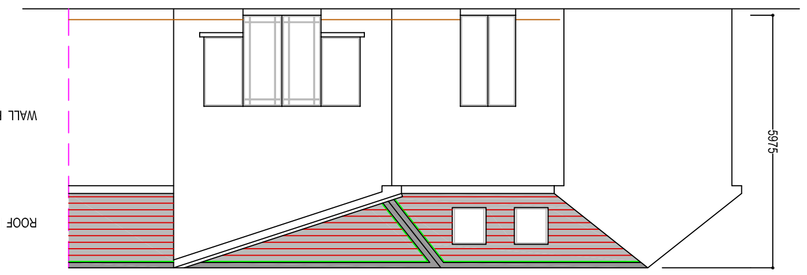

EXISTING CONTIGUOUS FRONT ELEVATION "B"
SCALE 1:100

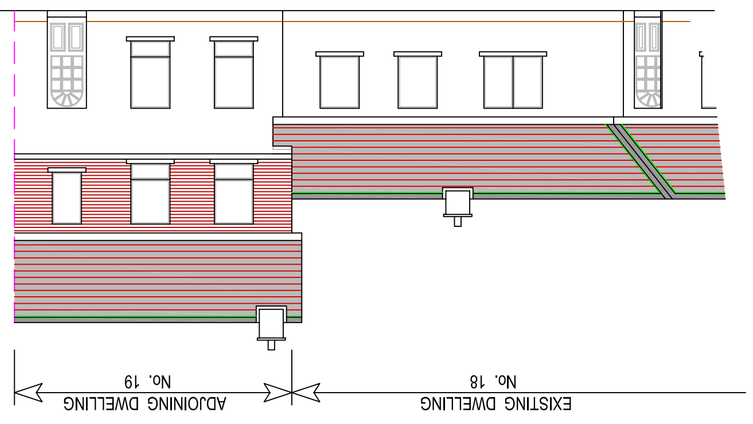

PROPOSED CONTIGUOUS FRONT ELEVATION "B"
SCALE 1:100

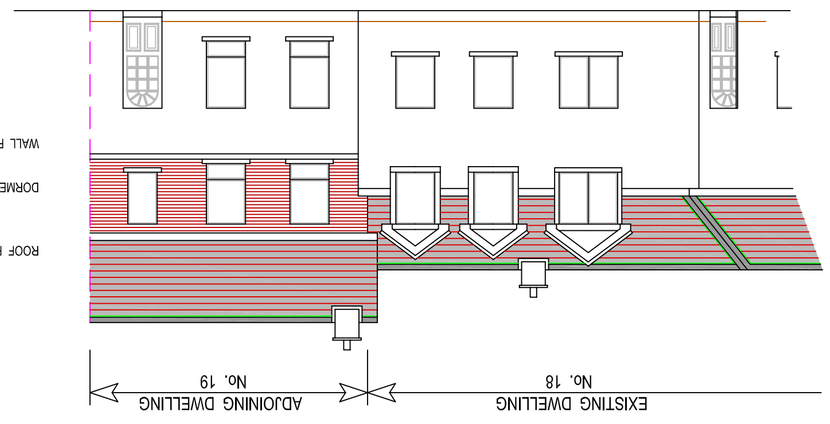

EXISTING CONTIGUOUS FRONT ELEVATION "A"
SCALE 1:100

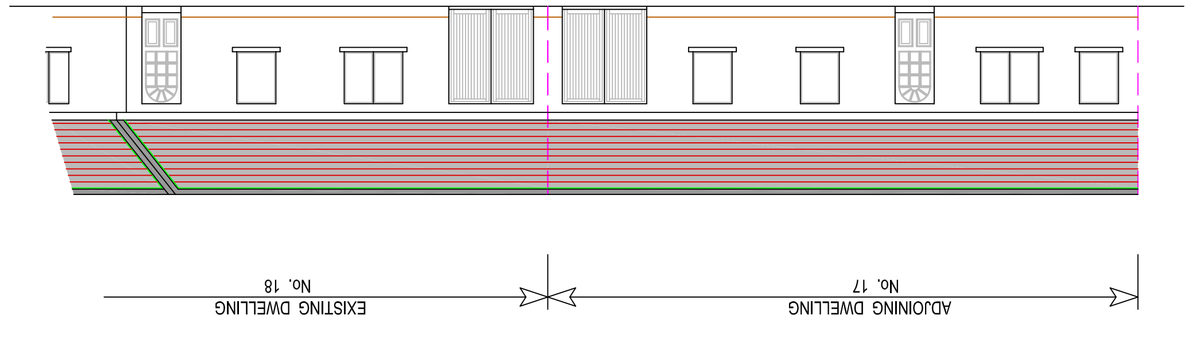
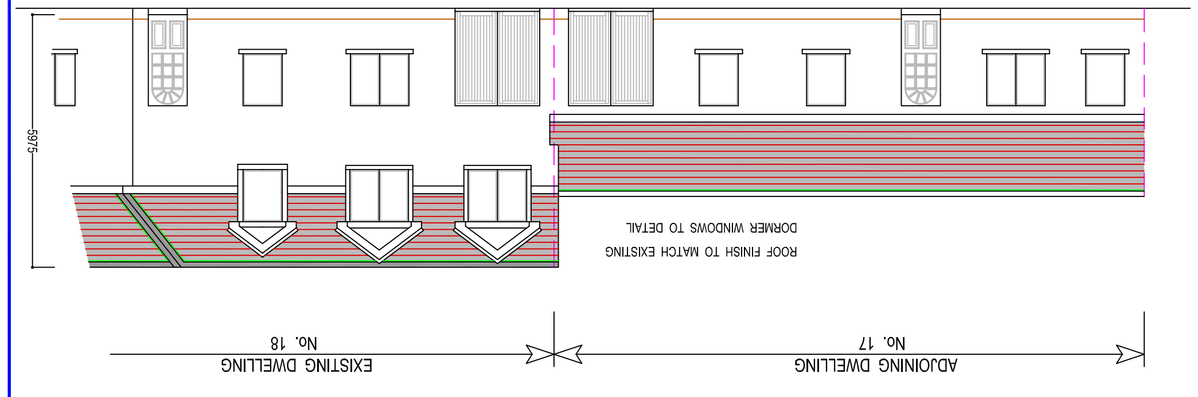
PROPOSED CONTIGUOUS FRONT ELEVATION "A"
SCALE 1:100