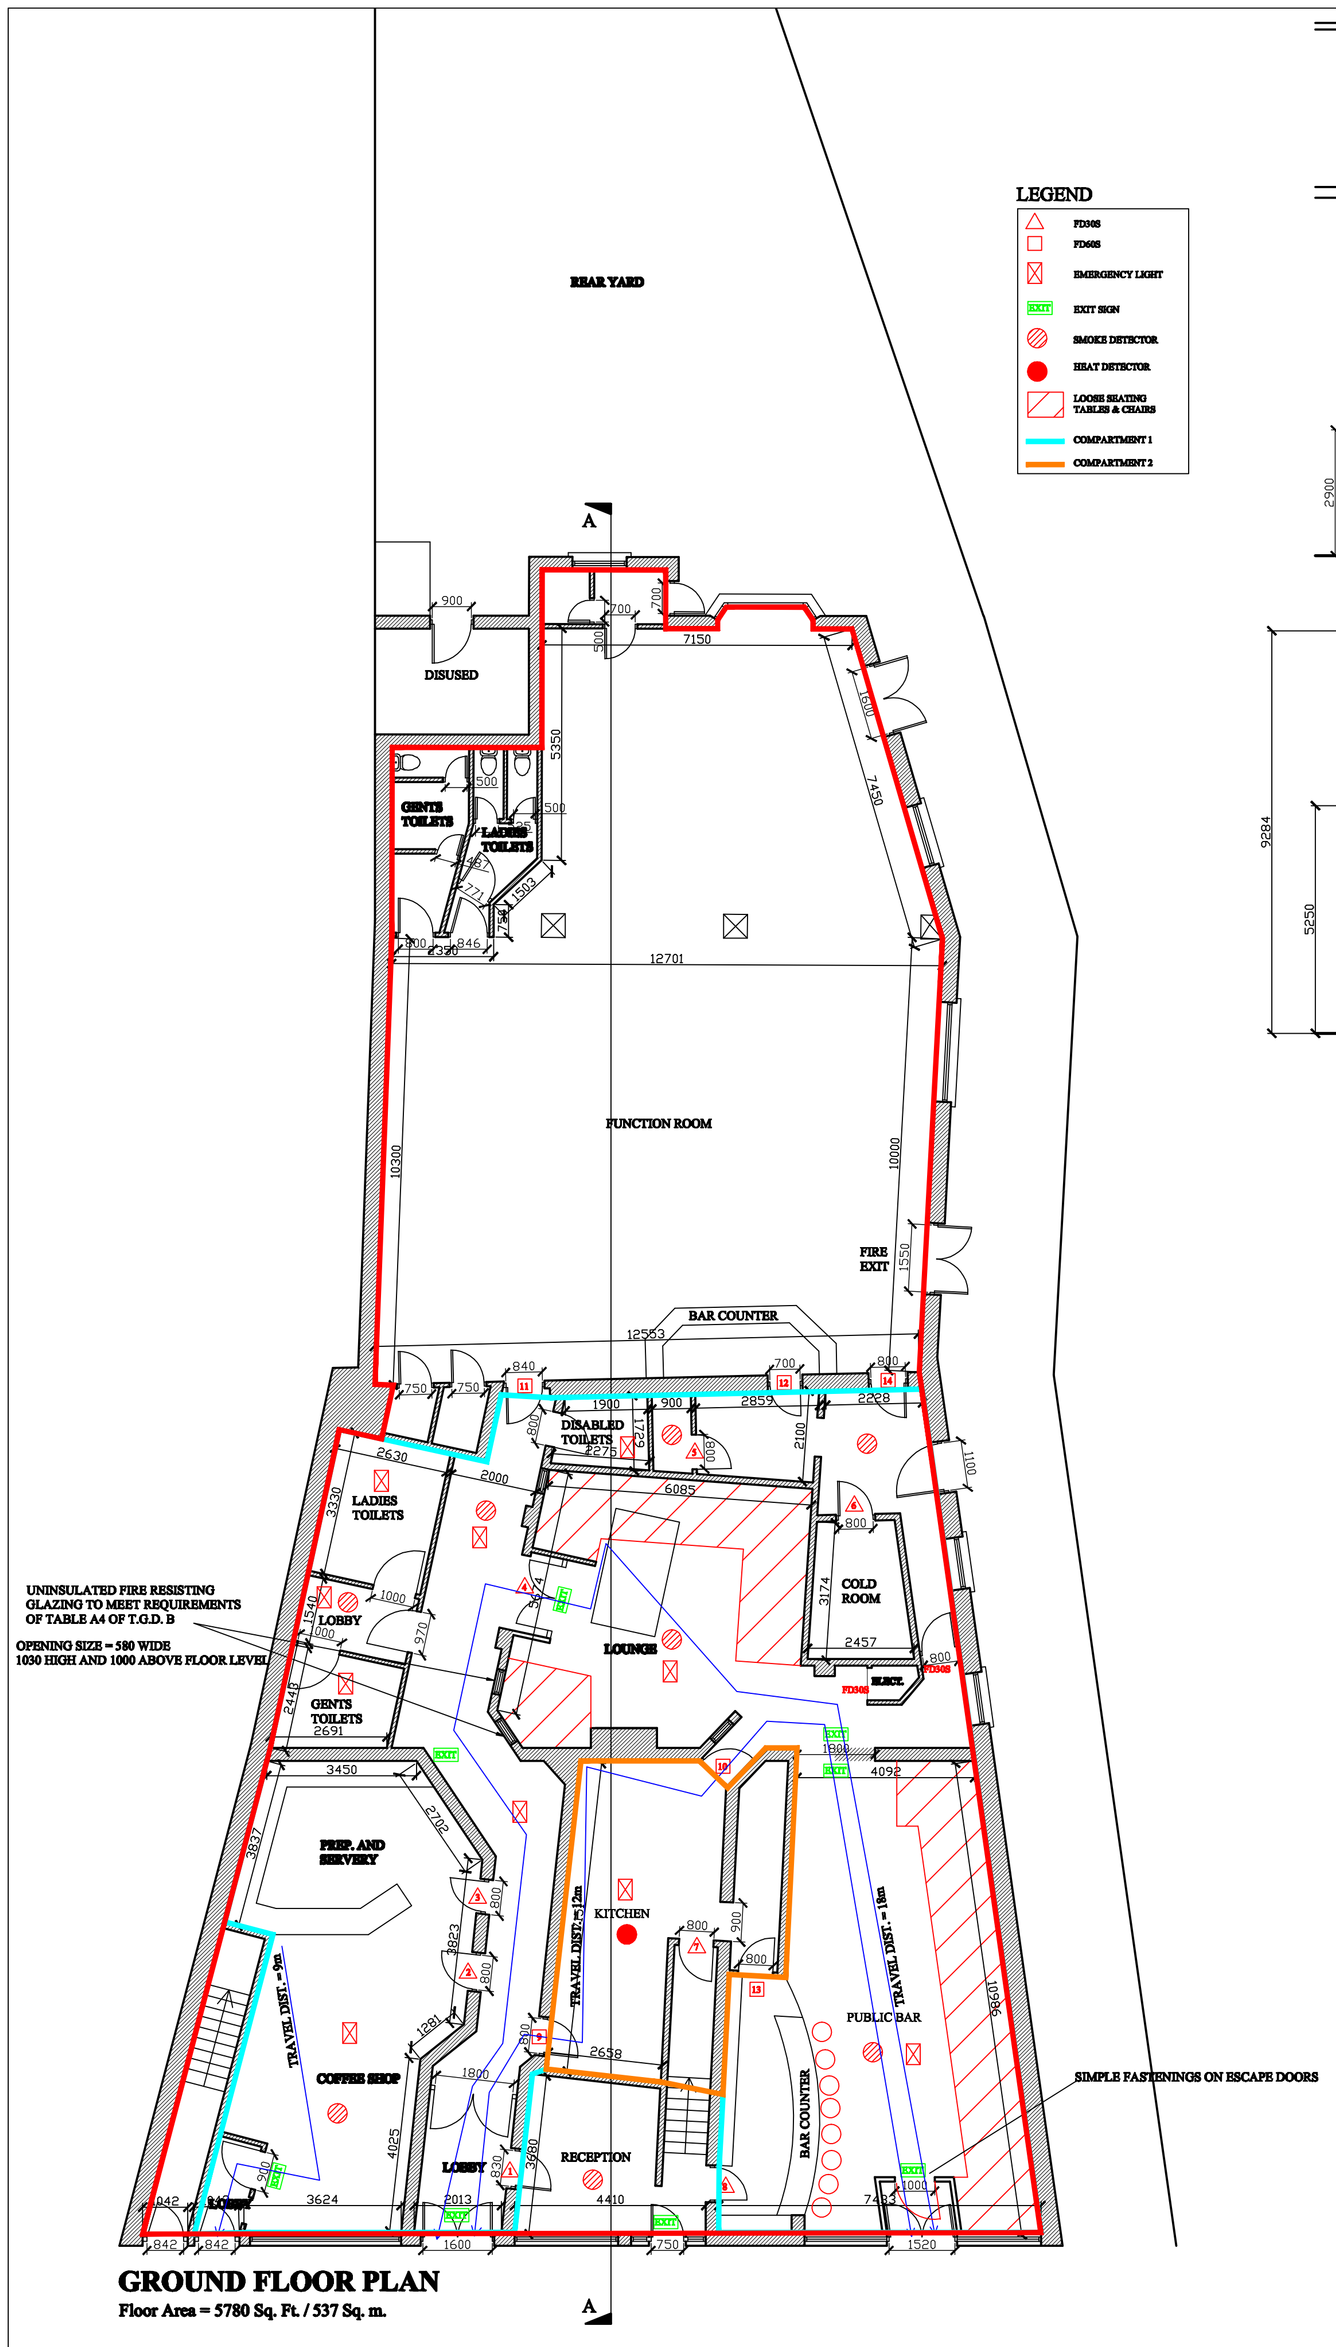

GROUND FLOOR PLAN

Floor Area = 5780 Sq. Ft. / 537 Sq. m.

LEGEND

- FD30S
- FD60S
- EMERGENCY LIGHT
- EXIT SIGN
- SMOKE DETECTOR
- HEAT DETECTOR
- LOOSE SEATING TABLES & CHAIRS
- COMPARTMENT 1
- COMPARTMENT 2

FRONT ELEVATION

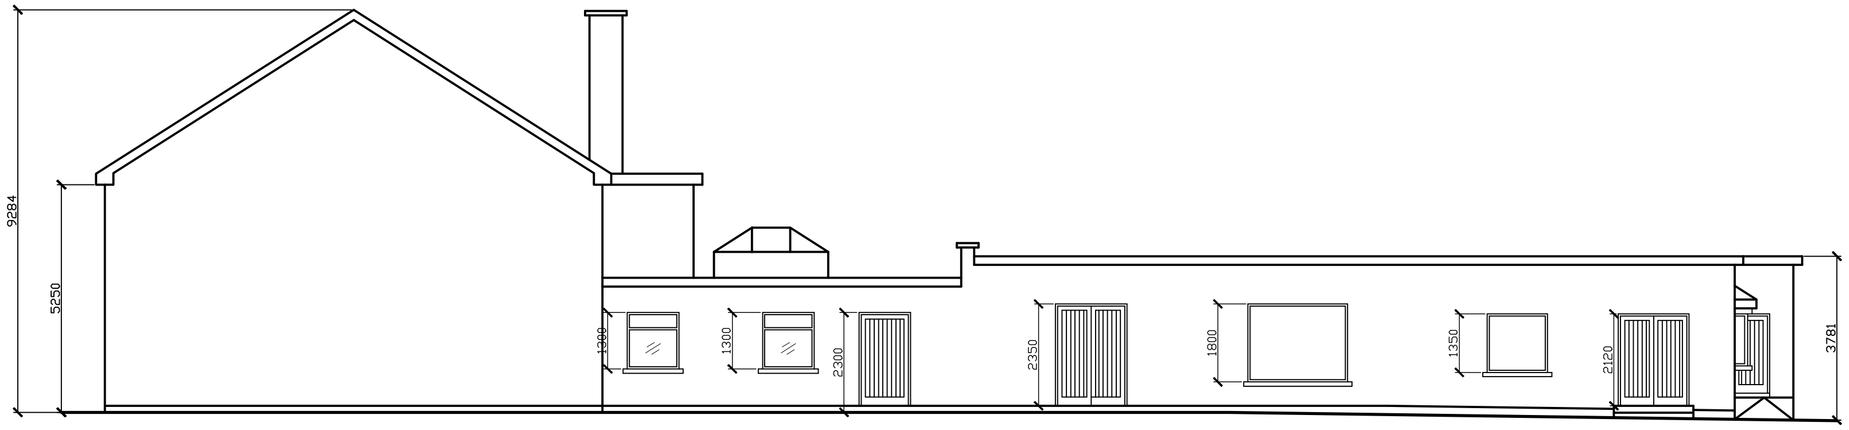

SIDE ELEVATION

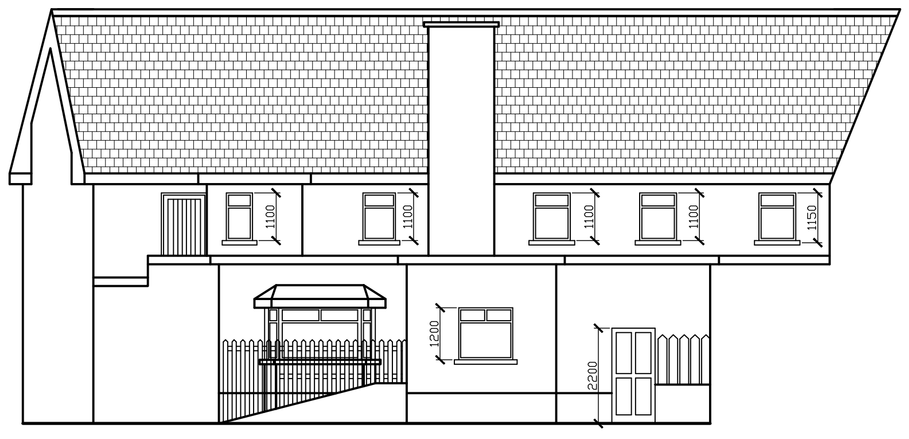

REAR ELEVATION

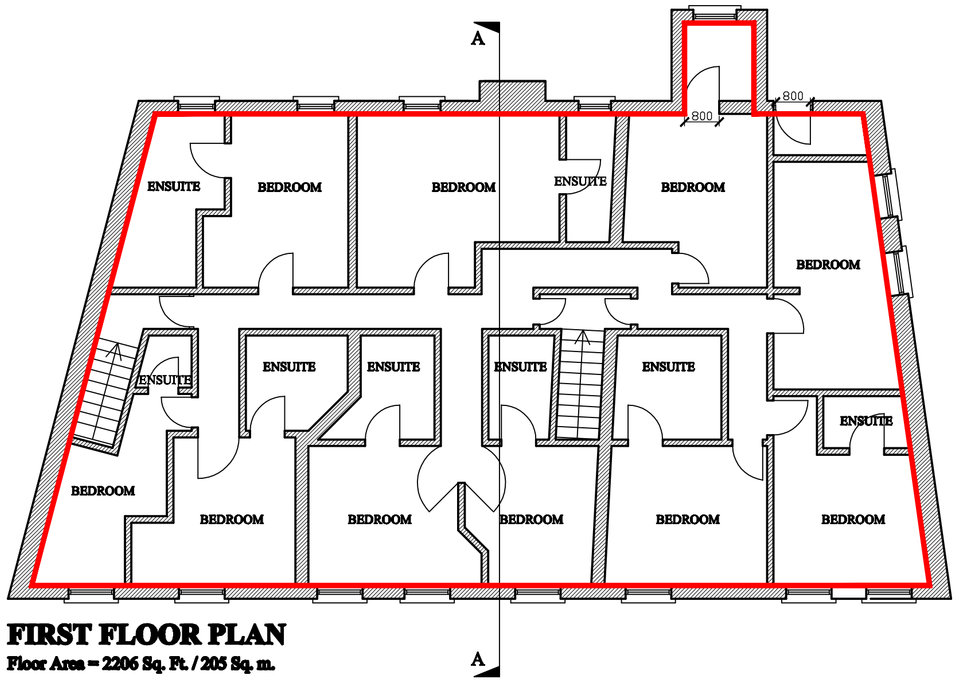

FIRST FLOOR PLAN

Floor Area = 2206 Sq. Ft. / 205 Sq. m.

NOTES:

- **A)** This drawing is for planning permission purposes only.
- **B)** This drawing is to be read in conjuction with all relevent documentation for this project.
- **C)** Do not scale from this drawing.
- **D)** All dimensions to be checked on site.
- **E)** All works to be carried out in accordance with current building regulations and standards at the time of construction.
- **F)** Foundations specified are minimum, site conditions may dictate greater dimensions.
- **G)** Existing structure to be checked on site.

Rev	Date	Revision

Project

MAYFLY HOTEL
MARKET SQUARE, FOXFORD, CO. MAYO

Title.

PLANS, ELEVATIONS & SECTIONS

Client	JOHN & VERONICA O' SULLIVAN		
Scale	1:100	Date 24/08/05	Drawn R.G.
Drawing No.	05 / 126 / 01		Revision 0

AMBROSE LAVIN
ARCHITECTURAL
& SURVEYING SERVICES
CULLEENS, MEELICK, SWINFORD, CO. MAYO
TEL: 094-9384233
MOB: 087-2931697
E-mail: lavinsurveying@eircom.net