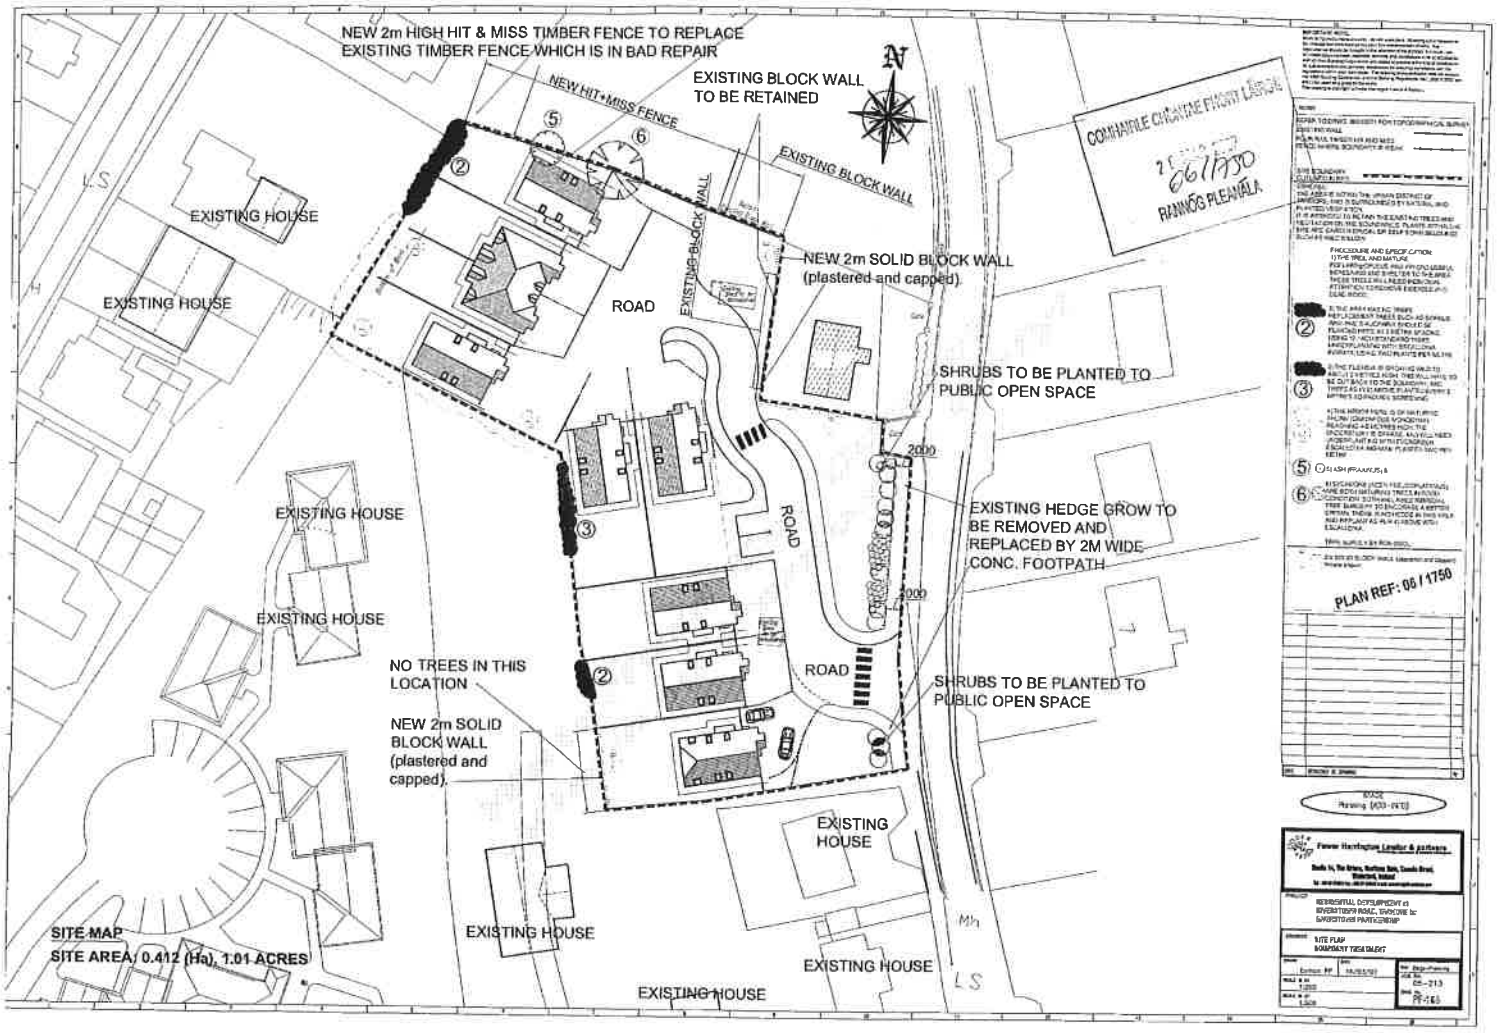
NEW 2m HIGH HIT & MISS TIMBER FENCE TO REPLACE EXISTING TIMBER FENCE WHICH IS IN BAD REPAIR
NEW HIT+MISS FENCE
EXISTING BLOCK WALL TO BE RETAINED
EXISTING BLOCK WALL
EXISTING BLOCK WALL
NEW 2m SOLID BLOCK WALL (plastered and capped)
EXISTING HOUSE
EXISTING HOUSE
ROAD
SHRUBS TO BE PLANTED TO PUBLIC OPEN SPACE
EXISTING HOUSE
EXISTING HEDGE GROW TO BE REMOVED AND REPLACED BY 2M WIDE CONC. FOOTPATH
EXISTING HOUSE
ROAD
NO TREES IN THIS LOCATION
SHRUBS TO BE PLANTED TO PUBLIC OPEN SPACE
NEW 2m SOLID BLOCK WALL (plastered and capped)
EXISTING HOUSE
EXISTING HOUSE
EXISTING HOUSE
EXISTING HOUSE
SITE MAP
SITE AREA 0.412 (Ha), 1.01 ACRES
2000
2000
N
PLAN REF: 06 / 1750