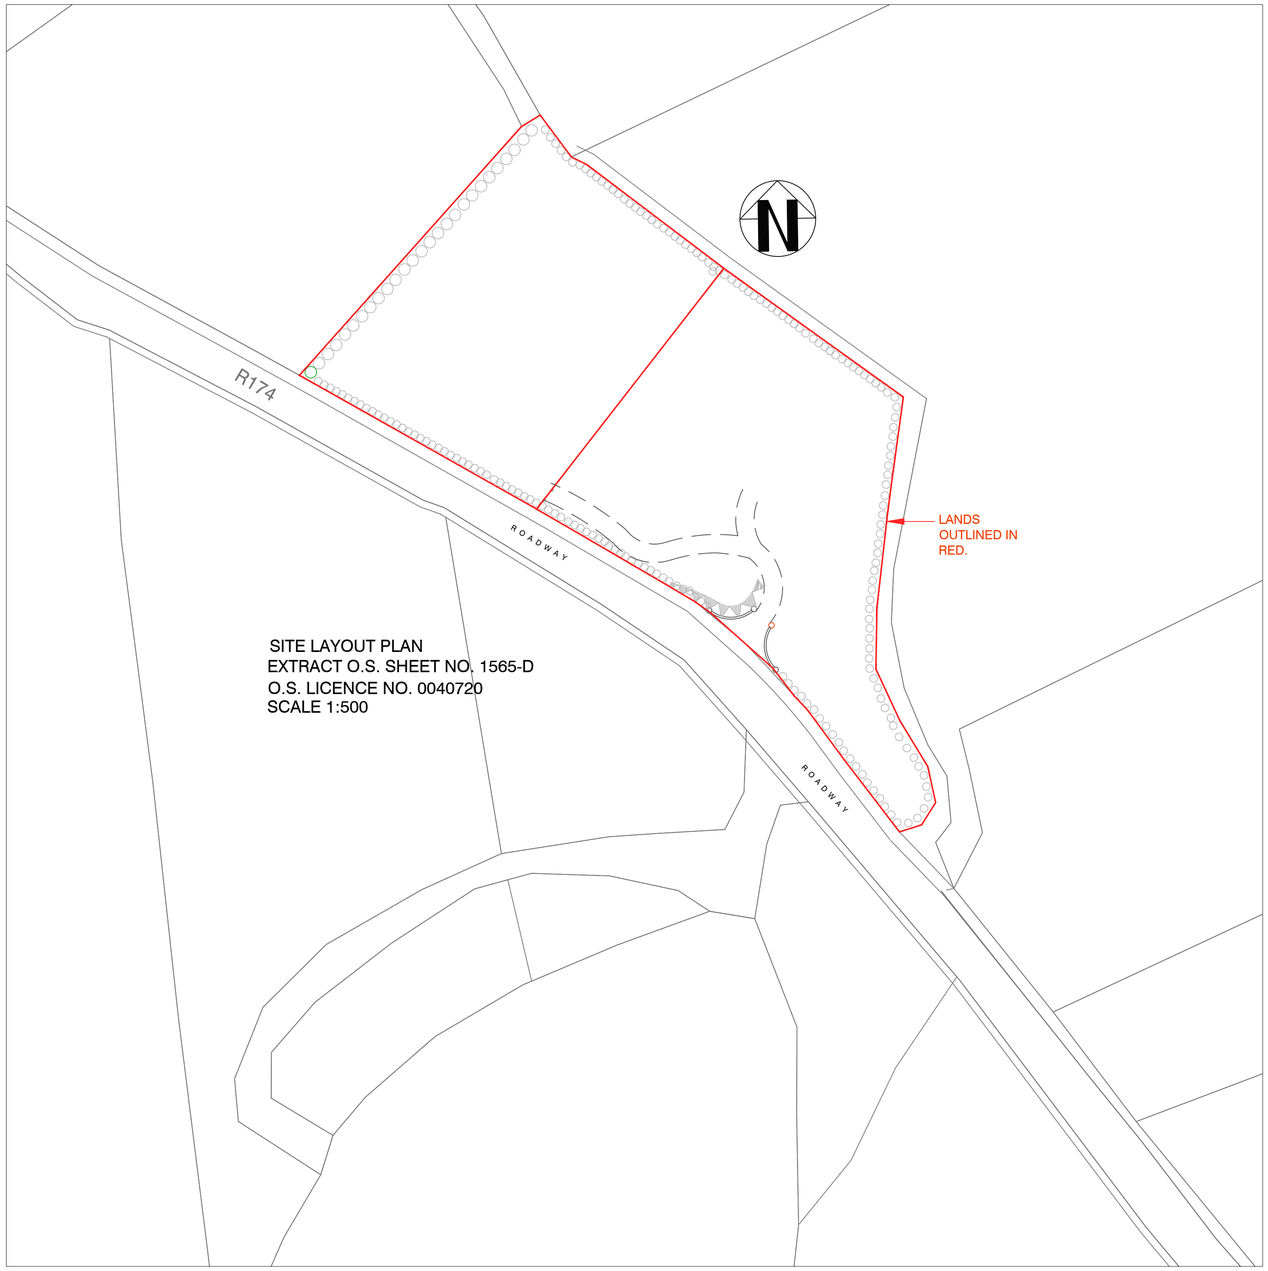

SITE LAYOUT PLAN
EXTRACT O.S. SHEET NO. 1565-D
O.S. LICENCE NO. 0040720
SCALE 1:500

DO NOT SCALE FROM THIS DRAWING.WORK ONLY FROM FIGURED DIMENSIONS.
ALL ERRORS AND OMISSIONS TO BE REPORTED TO THE BUILDING SURVEYOR.
THIS DRAWING TO BE READ IN CONJUNCTION WITH RELEVANT CONSULTANT'S DRAWINGS.

SK SKETCH DESIGN SS SUPERSEDED
STATUS KEY: PR PRELIMINARY FT FOR TENDER FC FOR CONSTRUCTION

	CHK	STA	DATE	REV
			/ /	
			/ /	
			/ /	
			/ /	
			/ /	
			/ /	

	CHK	STA	DATE	REV
LOUTH CO. COUNCIL REQUEST FOR FURTHER INFORMATION.			/ /	REV A – MAY 2017
			/ /	
			/ /	
			/ /	
			/ /	
			/ /	

mcnamee
chartered building surveyors ltd.
Excelsoir House
Jocelyn Place
Dundalk
Co. Louth
Tel. 042 9386478
Fax. 042 9386479
Mob. 087 630 6580
e-mail: info@mcnameecbs.ie
web: www.mcnameecbs.ie

DRAWING: SITE LAYOUT PLAN

CLIENT: CATHY BRENNAN		JOB No. 1-001	DATE MAY 2017
JOB: PROPOSED NEW DWELLINGHOUSE, DOMESTIC GARAGE , SEPTIC TANK AND PERCOLATION AREA AND ALL ASSOCIATED SITEWORKS		DRG No. PL-001	REV A
SITE: BALLYMAKELLET, DUNDALK, CO.LOUTH		SCALE 1:100/ 1:500	STAGE

This drawing and copyright therein is the property of mcnamee chartered building surveyors and cannot be used copied or exhibited without permission.