OUTLINE OF PROPOSED NEW DWELLING

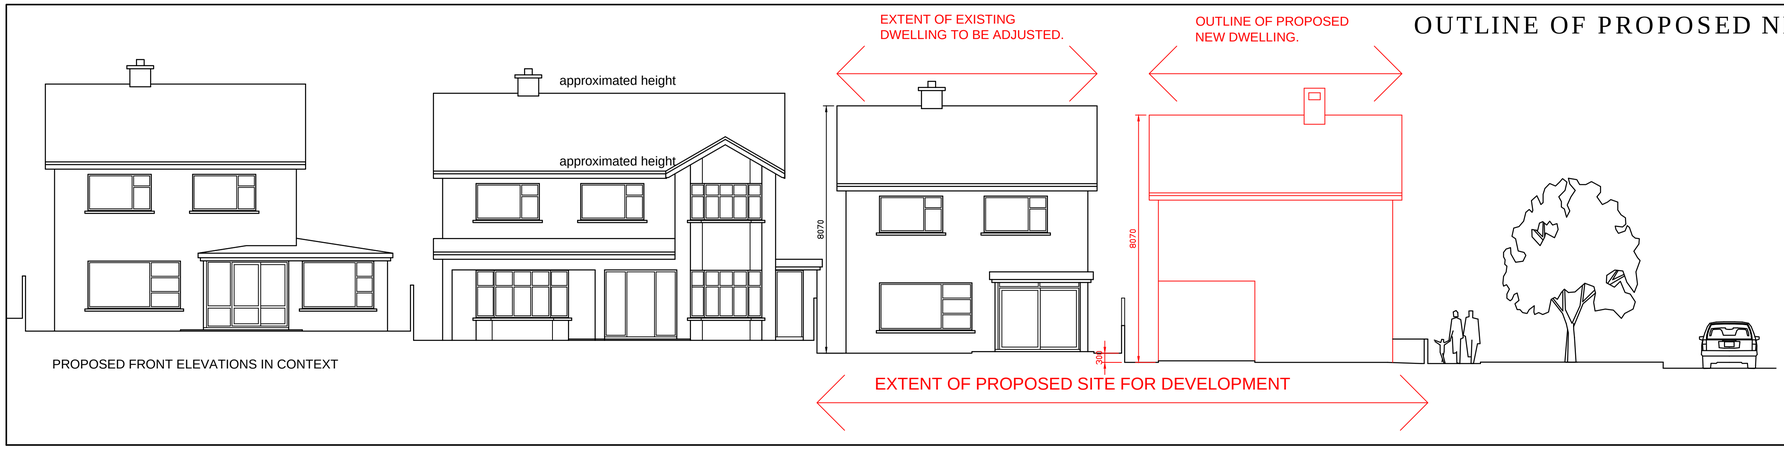

PROPOSED FRONT ELEVATIONS IN CONTEXT

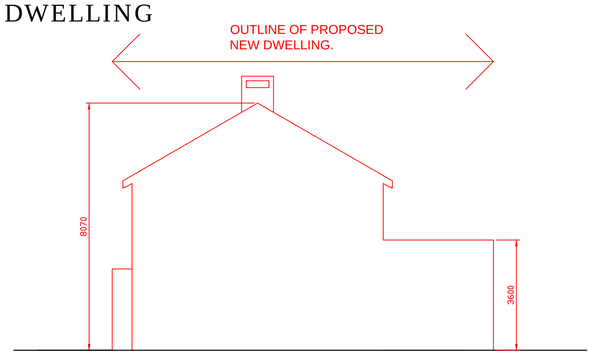

SIDE ELEVATION PROFILE

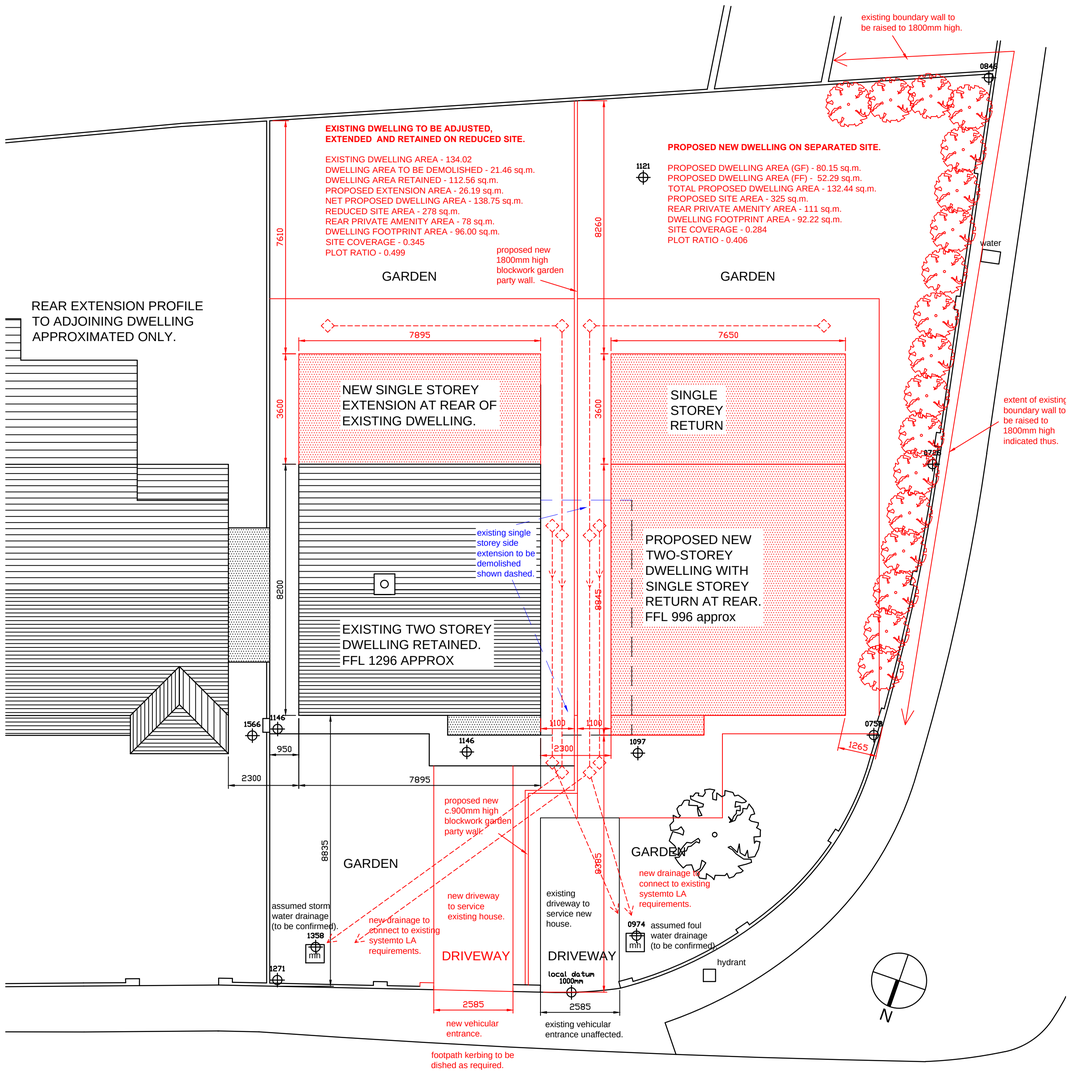

PROPOSED SITE PLAN

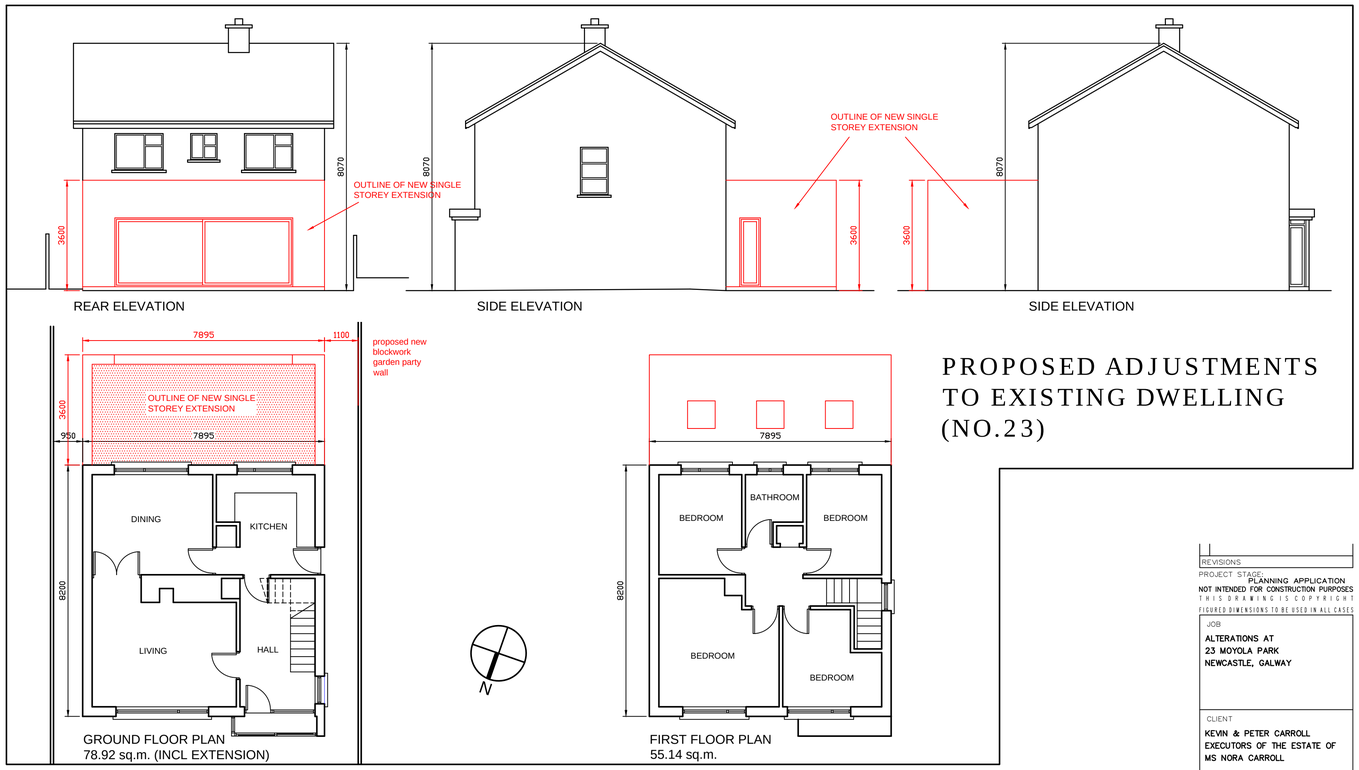

GROUND FLOOR PLAN
78.92 sq.m. (INCL EXTENSION)

FIRST FLOOR PLAN
55.14 sq.m.

PROPOSED ADJUSTMENTS TO EXISTING DWELLING (NO.23)

REVISIONS

PROJECT STAGE:
PLANNING APPLICATION
NOT INTENDED FOR CONSTRUCTION PURPOSES
THIS DRAWING IS COPYRIGHT
FIGURED DIMENSIONS TO BE USED IN ALL CASES

JOB
ALTERATIONS AT
23 MOYOLA PARK
NEWCASTLE, GALWAY

CLIENT
KEVIN & PETER CARROLL
EXECUTORS OF THE ESTATE OF
MS NORA CARROLL

TITLE
PROPOSED SITE LAYOUT.
OUTLINE OF ALTERATIONS
TO EXISTING DWELLING.
OUTLINE OF PROPOSED
NEW DWELLING.

DATE	DRN
JUN'18	
SCALE 1/100	CHECKED

NUMBER 17-50-P1-01E
REVISION

SILKE
architects
MRIAI

Don Silke Architect
Dip. Arch., B.Arch.Sc.
9 Radharc Na Farraige
Ballymoneen Road
GALWAY
091-592564
086-8205212
donsilke@eircom.net