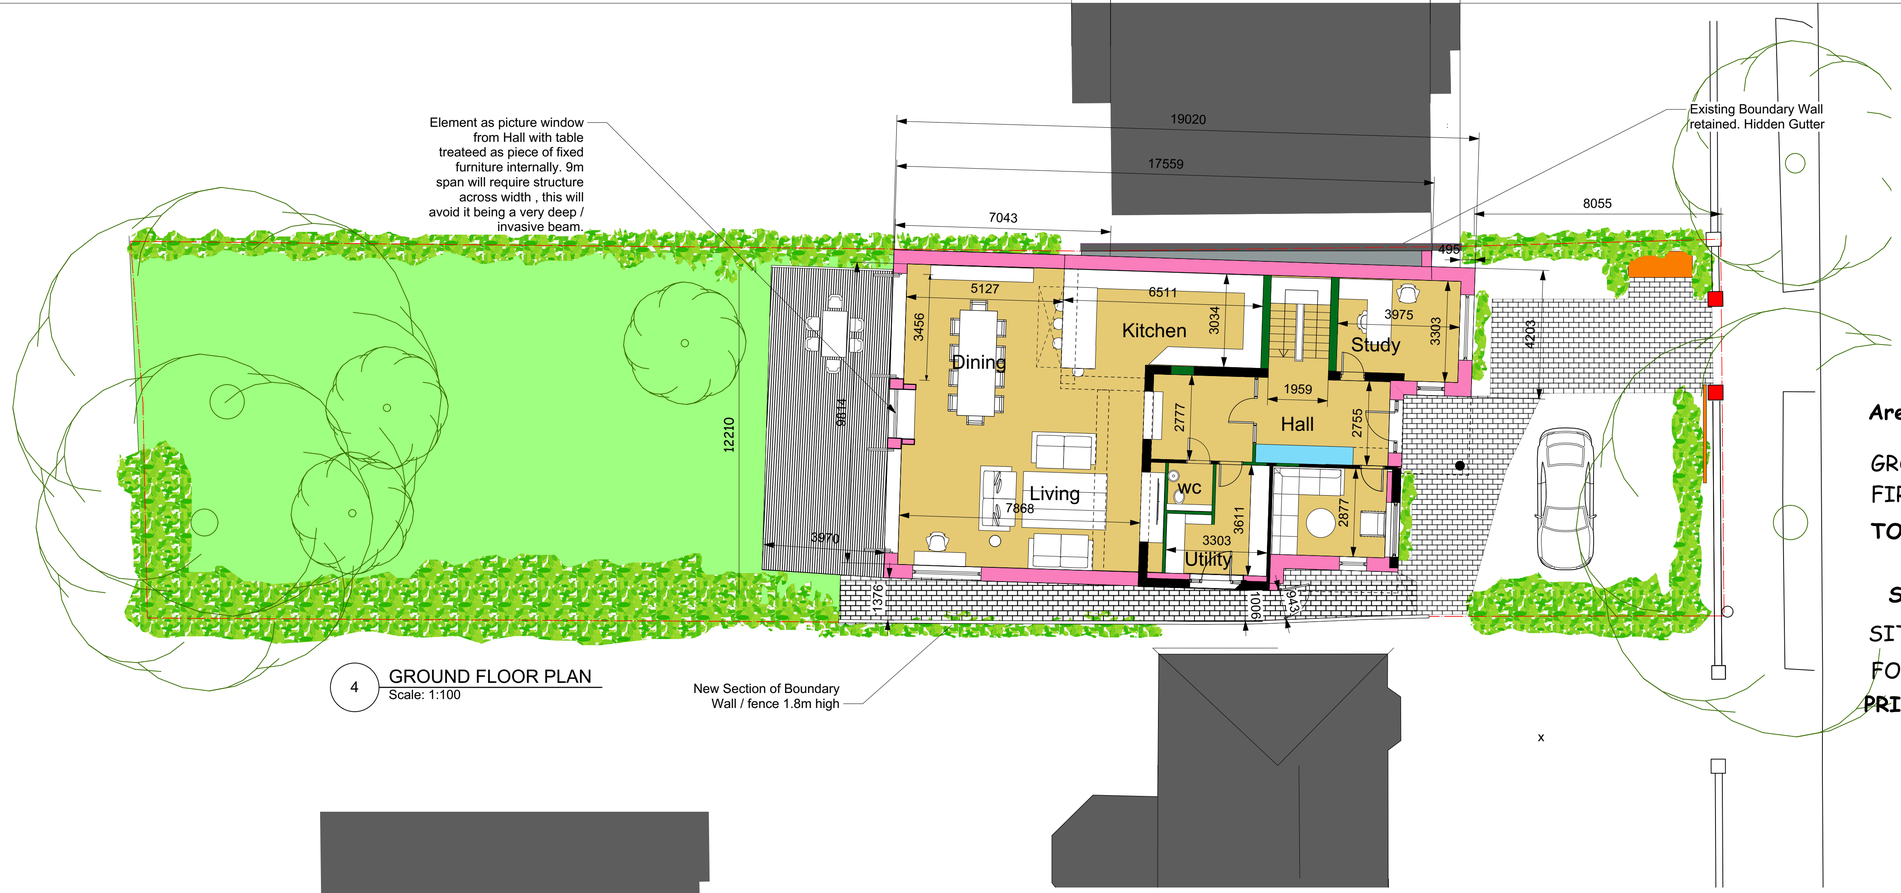

4 GROUND FLOOR PLAN
Scale: 1:100

Areas Gross NUMBER 49

GROUND FLOOR = 160m2		Existing = 70m2
FIRST FLOOR	= 107m2	Existing = 53m2
TOTAL	**= 267m2**	

SITE

SITE AREA	= 630 m2
FOOTPRINT	= 186m2
PRIVATE OPEN SPACE	**= 297m2**

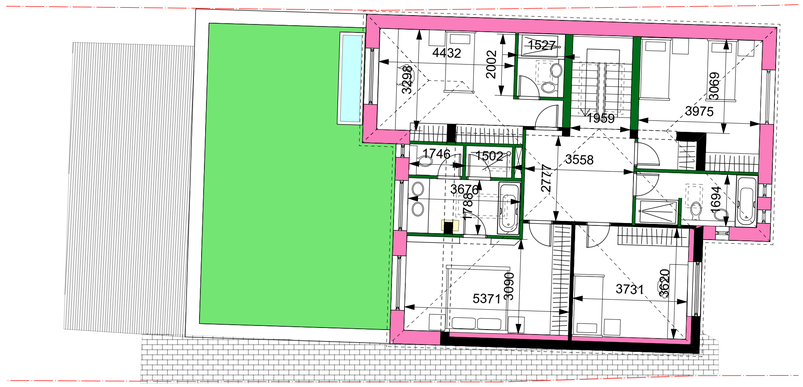

5 FIRST FLOOR PLAN
Scale: 1:100

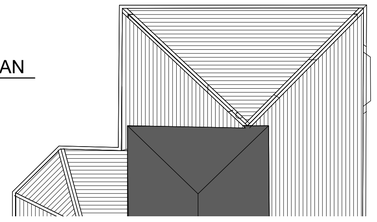

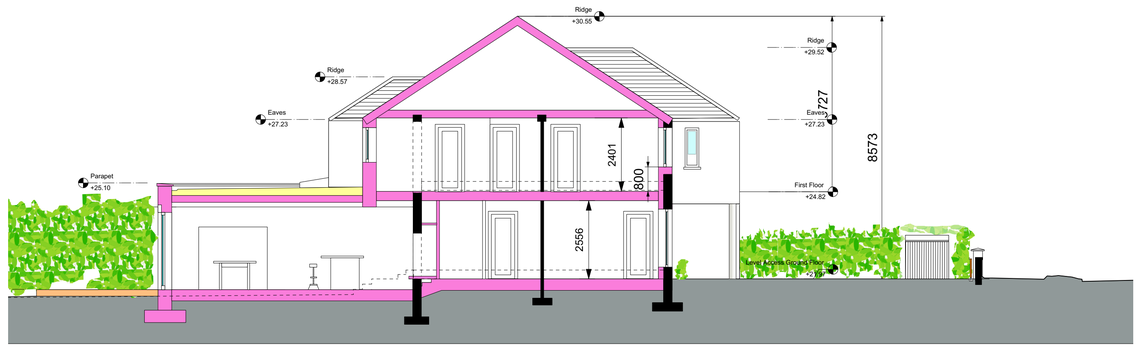

10 LONG SECTION
Scale: 1:100

Date	No.	Revision Notes
26/04/2022	A	Draft Risers ADDED FH

Date	No.	Issue Notes

THE ROYAL INSTITUTE OF THE ARCHITECTS OF IRELAND · FOUNDED 1839 ·

Frankarchitecture

Design Firm
B.Arch M RIAI
Grade III Conservation Architect
10 Glen Abhainn Green
Enfield
Co. Meath

Tel - 00353 (0)868147742
Email - frank@frankarchitecture.ie
Web - www.frankarchitecture.ie

Project Title
49 St Margaret's Road Malahide
for Brian Mc Cartan and Joan Aiken

Sheet Title
Updated PLans and Section through House

Sheet Scale	Drawn By
1:100	FH
Date	**Reviewed By**
08/06/2022	FH

File Name
VERSION 24 - Adjusted to Survey 49 St Margaret's Road 12-5-22.rvt

Sheet No.
Project ID - Originator - Volume / Level - Type - Role - Number
22-03 - FH - ZZ - ZZ - DR - A -

Suitability
Code - Description
S0 INITIAL STATUS

PRPR-02