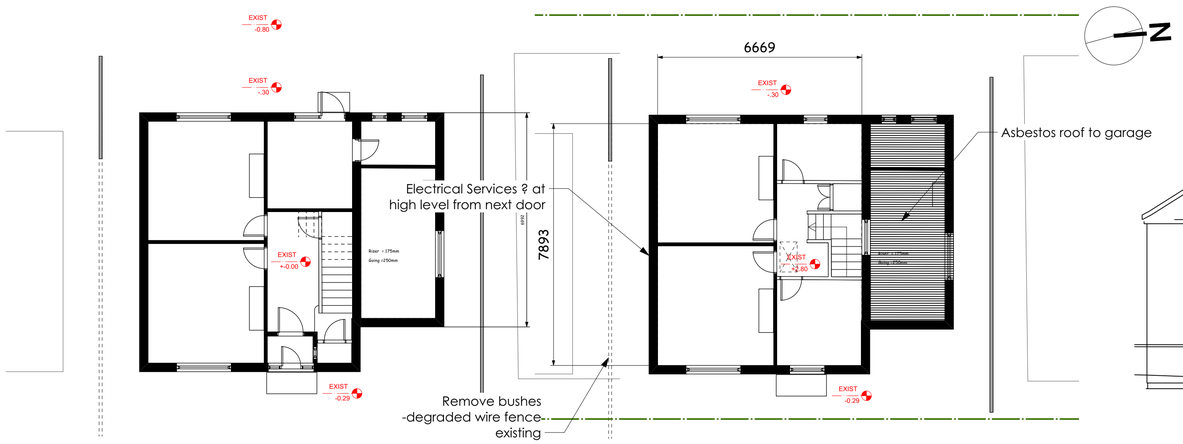

1 Existing Ground Floor PLan
Scale: 1:100

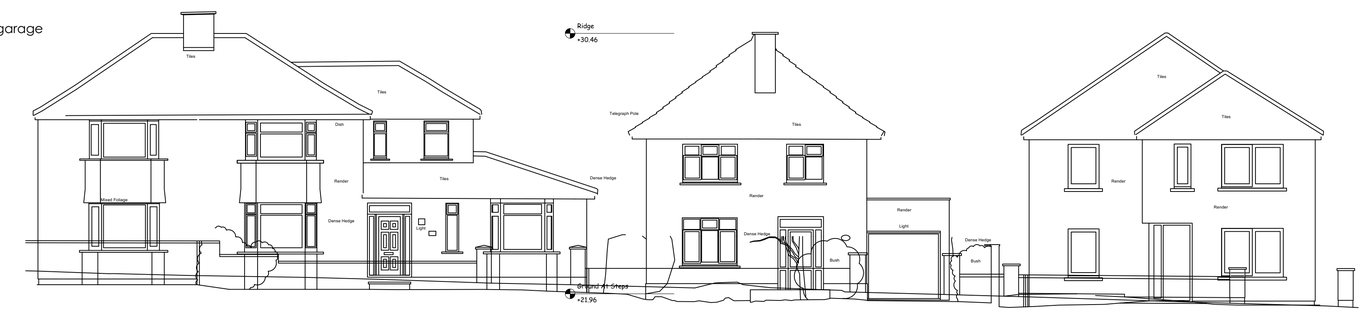

2 Existing First Floor PLan
Scale: 1:100

3 Existing Street Elevation
Scale: 1:100

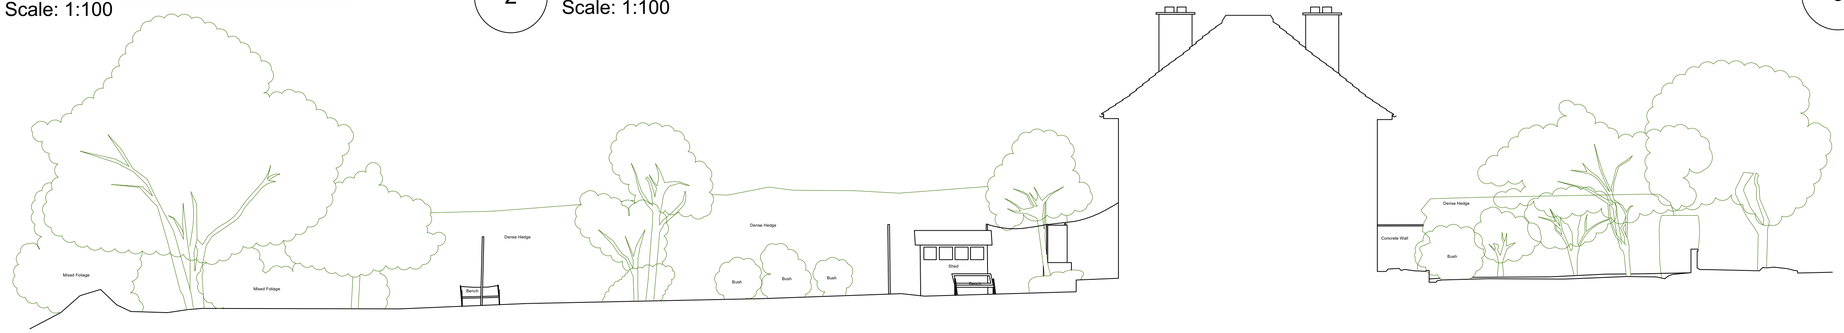

4 Existing House and Site Long Section
Scale: 1:100

5 Existing Site Survey
Scale: 1:100

Section A-A

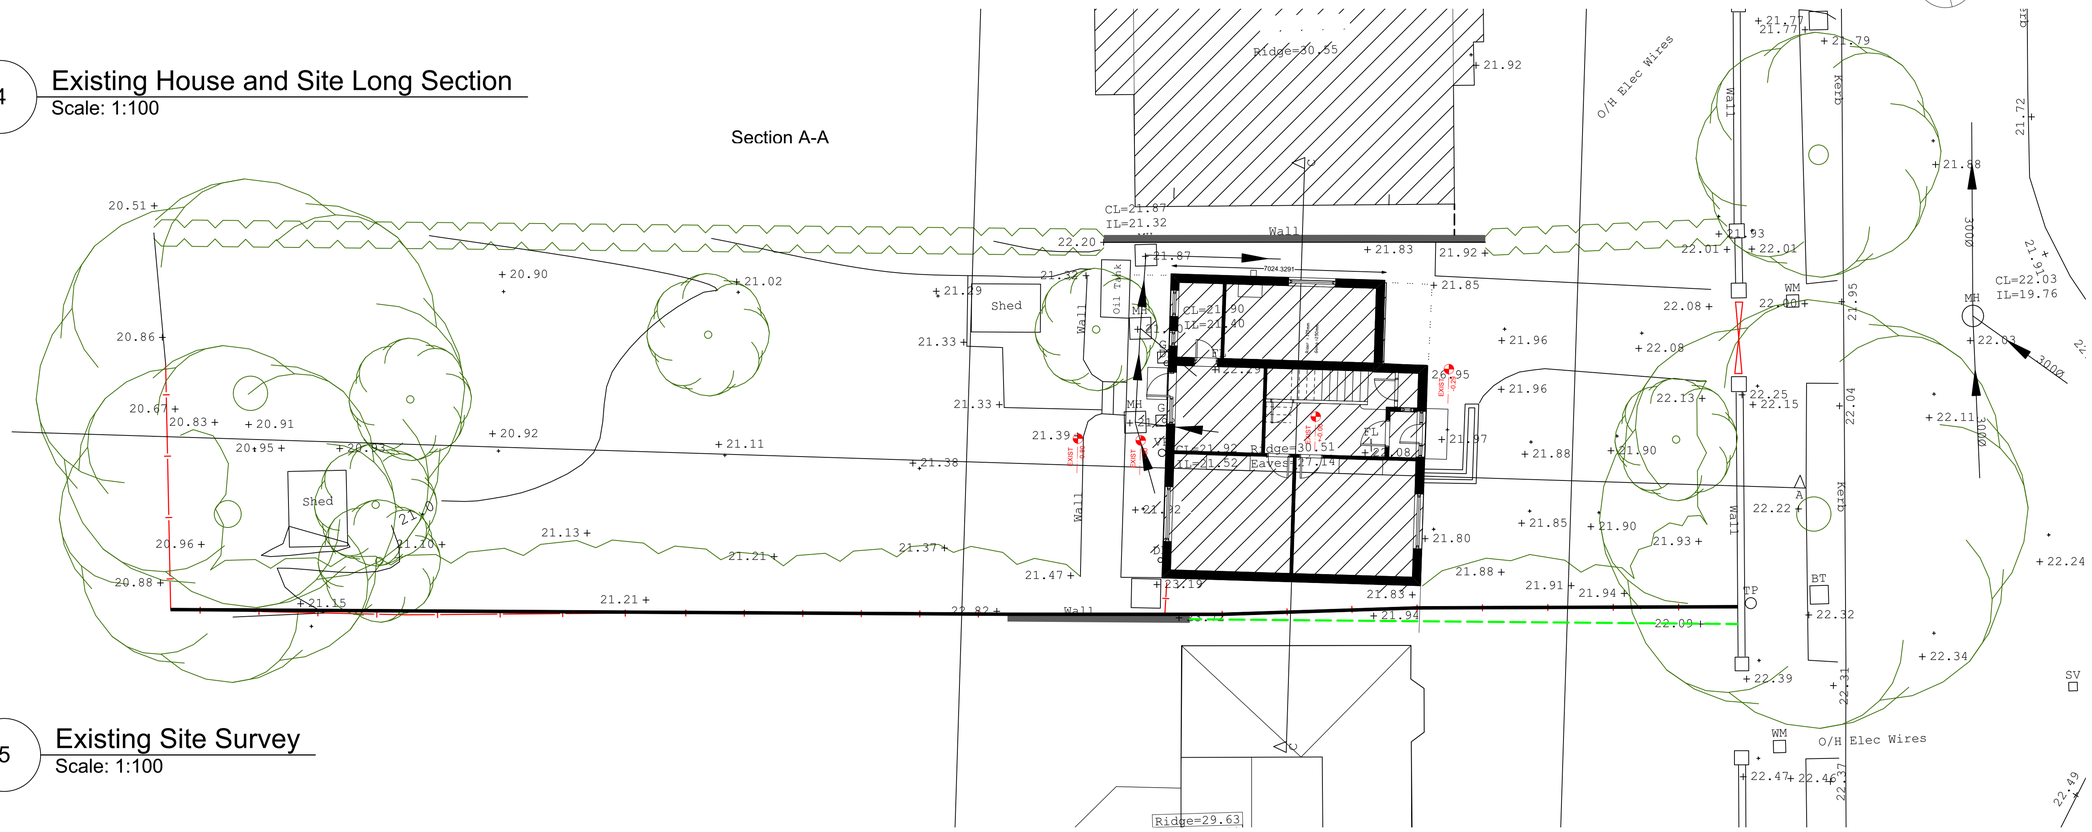

VIDEO OF SITE Link

Date	No.	Revision Notes

Date	No.	Issue Notes

THE ROYAL INSTITUTE OF THE ARCHITECTS OF IRELAND · FOUNDED 1839 ·

Frankarchitecture

Design Firm
B.Arch MRIAI
Grade III Conservation Architect
10 Glen Abhainn Green
Enfield
Co. Meath

Tel - 00353 (0)868147742
Email - frank@frankarchitecture.ie
Web - www.frankarchitecture.ie

Project Title
49 St Margaret's Road Malahide
for Brian Mc Cartan and Joan Aiken

Sheet Title
Existing House and Site Survey

Sheet Scale	Drawn By
1:100	FH
Date	Reviewed By
18/04/2022	FH

File Name
VERSION 2A -Adjusted to Survey 49 St Margaret's Road 12-5-22.rvw

Sheet No.
22-03 - FH - ZZ - ZZ - DR - A -

Suitability
S3 SUITABLE FOR REVIEW & COMMENT

P-P-01