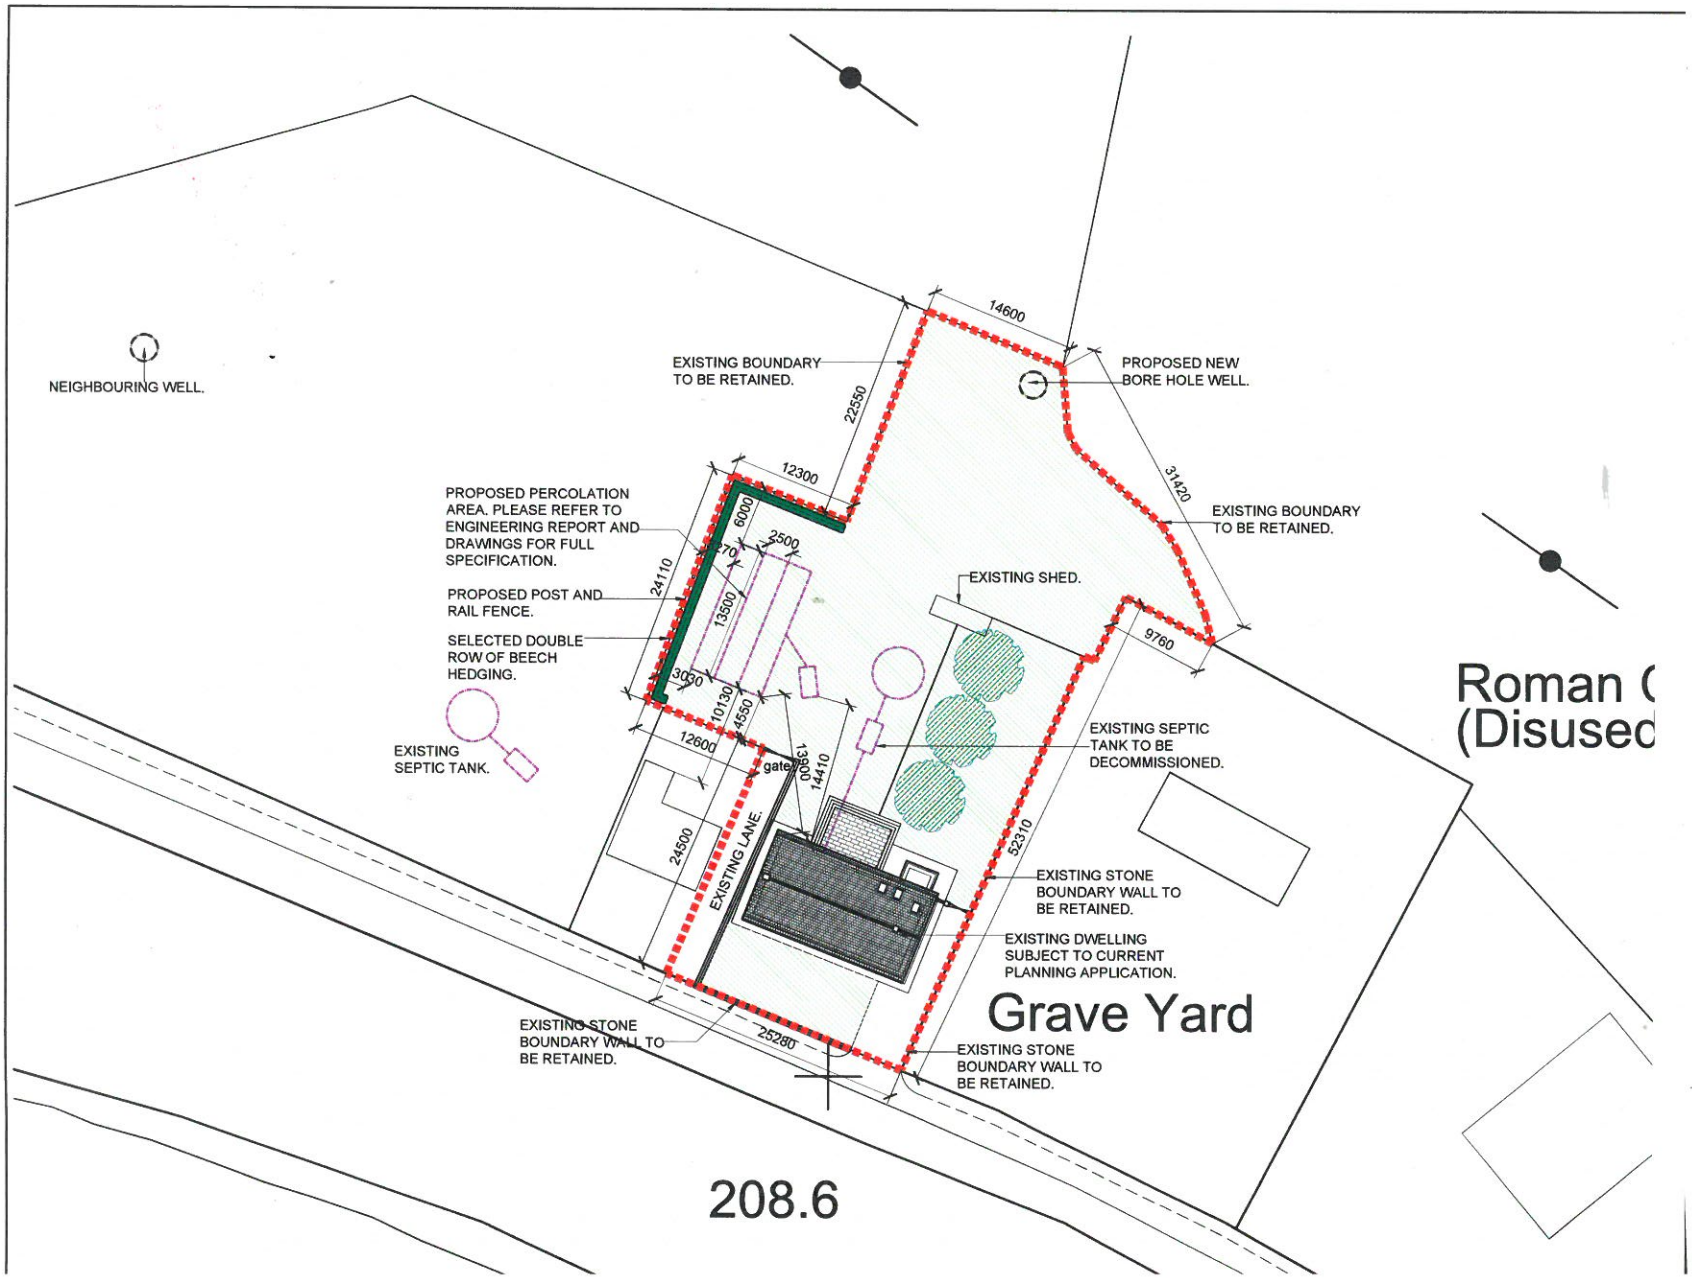
NEIGHBOURING WELL.
EXISTING BOUNDARY TO BE RETAINED.
PROPOSED NEW BORE HOLE WELL.
14600
22550
12300
31420
EXISTING BOUNDARY TO BE RETAINED.
PROPOSED PERCOLATION AREA. PLEASE REFER TO ENGINEERING REPORT AND DRAWINGS FOR FULL SPECIFICATION.
6000
2500
24110
PROPOSED POST AND RAIL FENCE.
13500
EXISTING SHED.
SELECTED DOUBLE ROW OF BEECH HEDGING.
3050
10130
4550
9760
EXISTING SEPTIC TANK.
12600
gate
13500
14410
EXISTING SEPTIC TANK TO BE DECOMMISSIONED.
24500
EXISTING LANE.
52310
EXISTING STONE BOUNDARY WALL TO BE RETAINED.
EXISTING DWELLING SUBJECT TO CURRENT PLANNING APPLICATION.
Grave Yard
EXISTING STONE BOUNDARY WALL TO BE RETAINED.
25280
EXISTING STONE BOUNDARY WALL TO BE RETAINED.
Roman C
(Disused
208.6