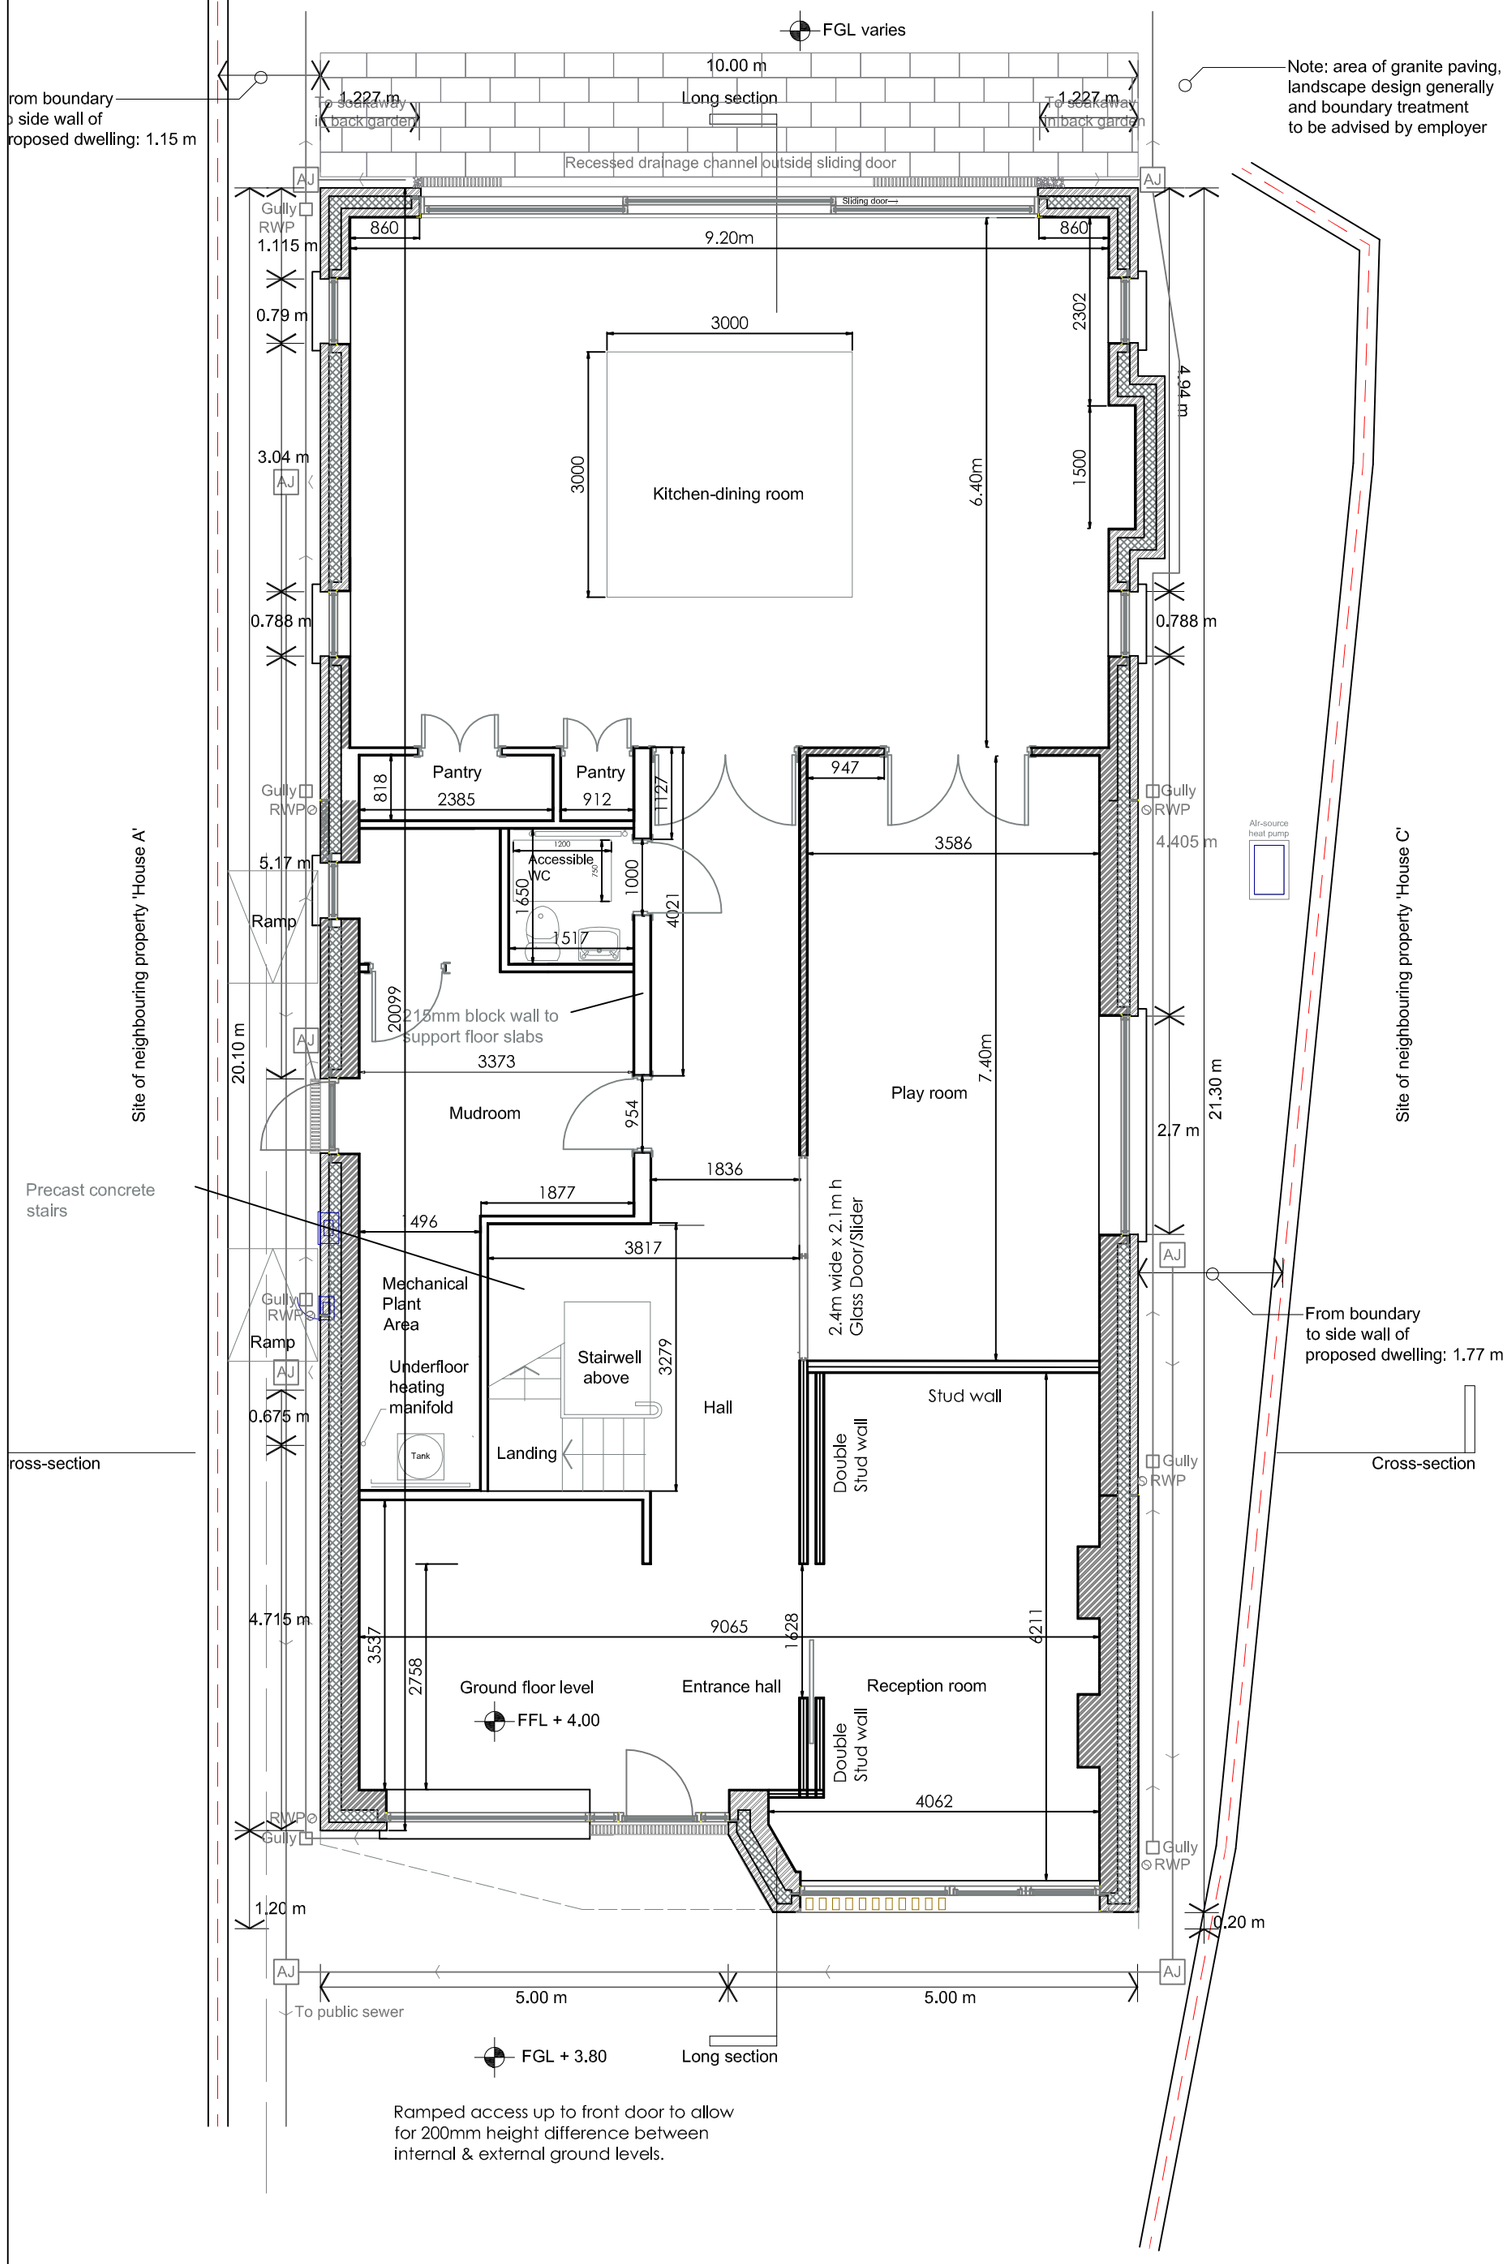

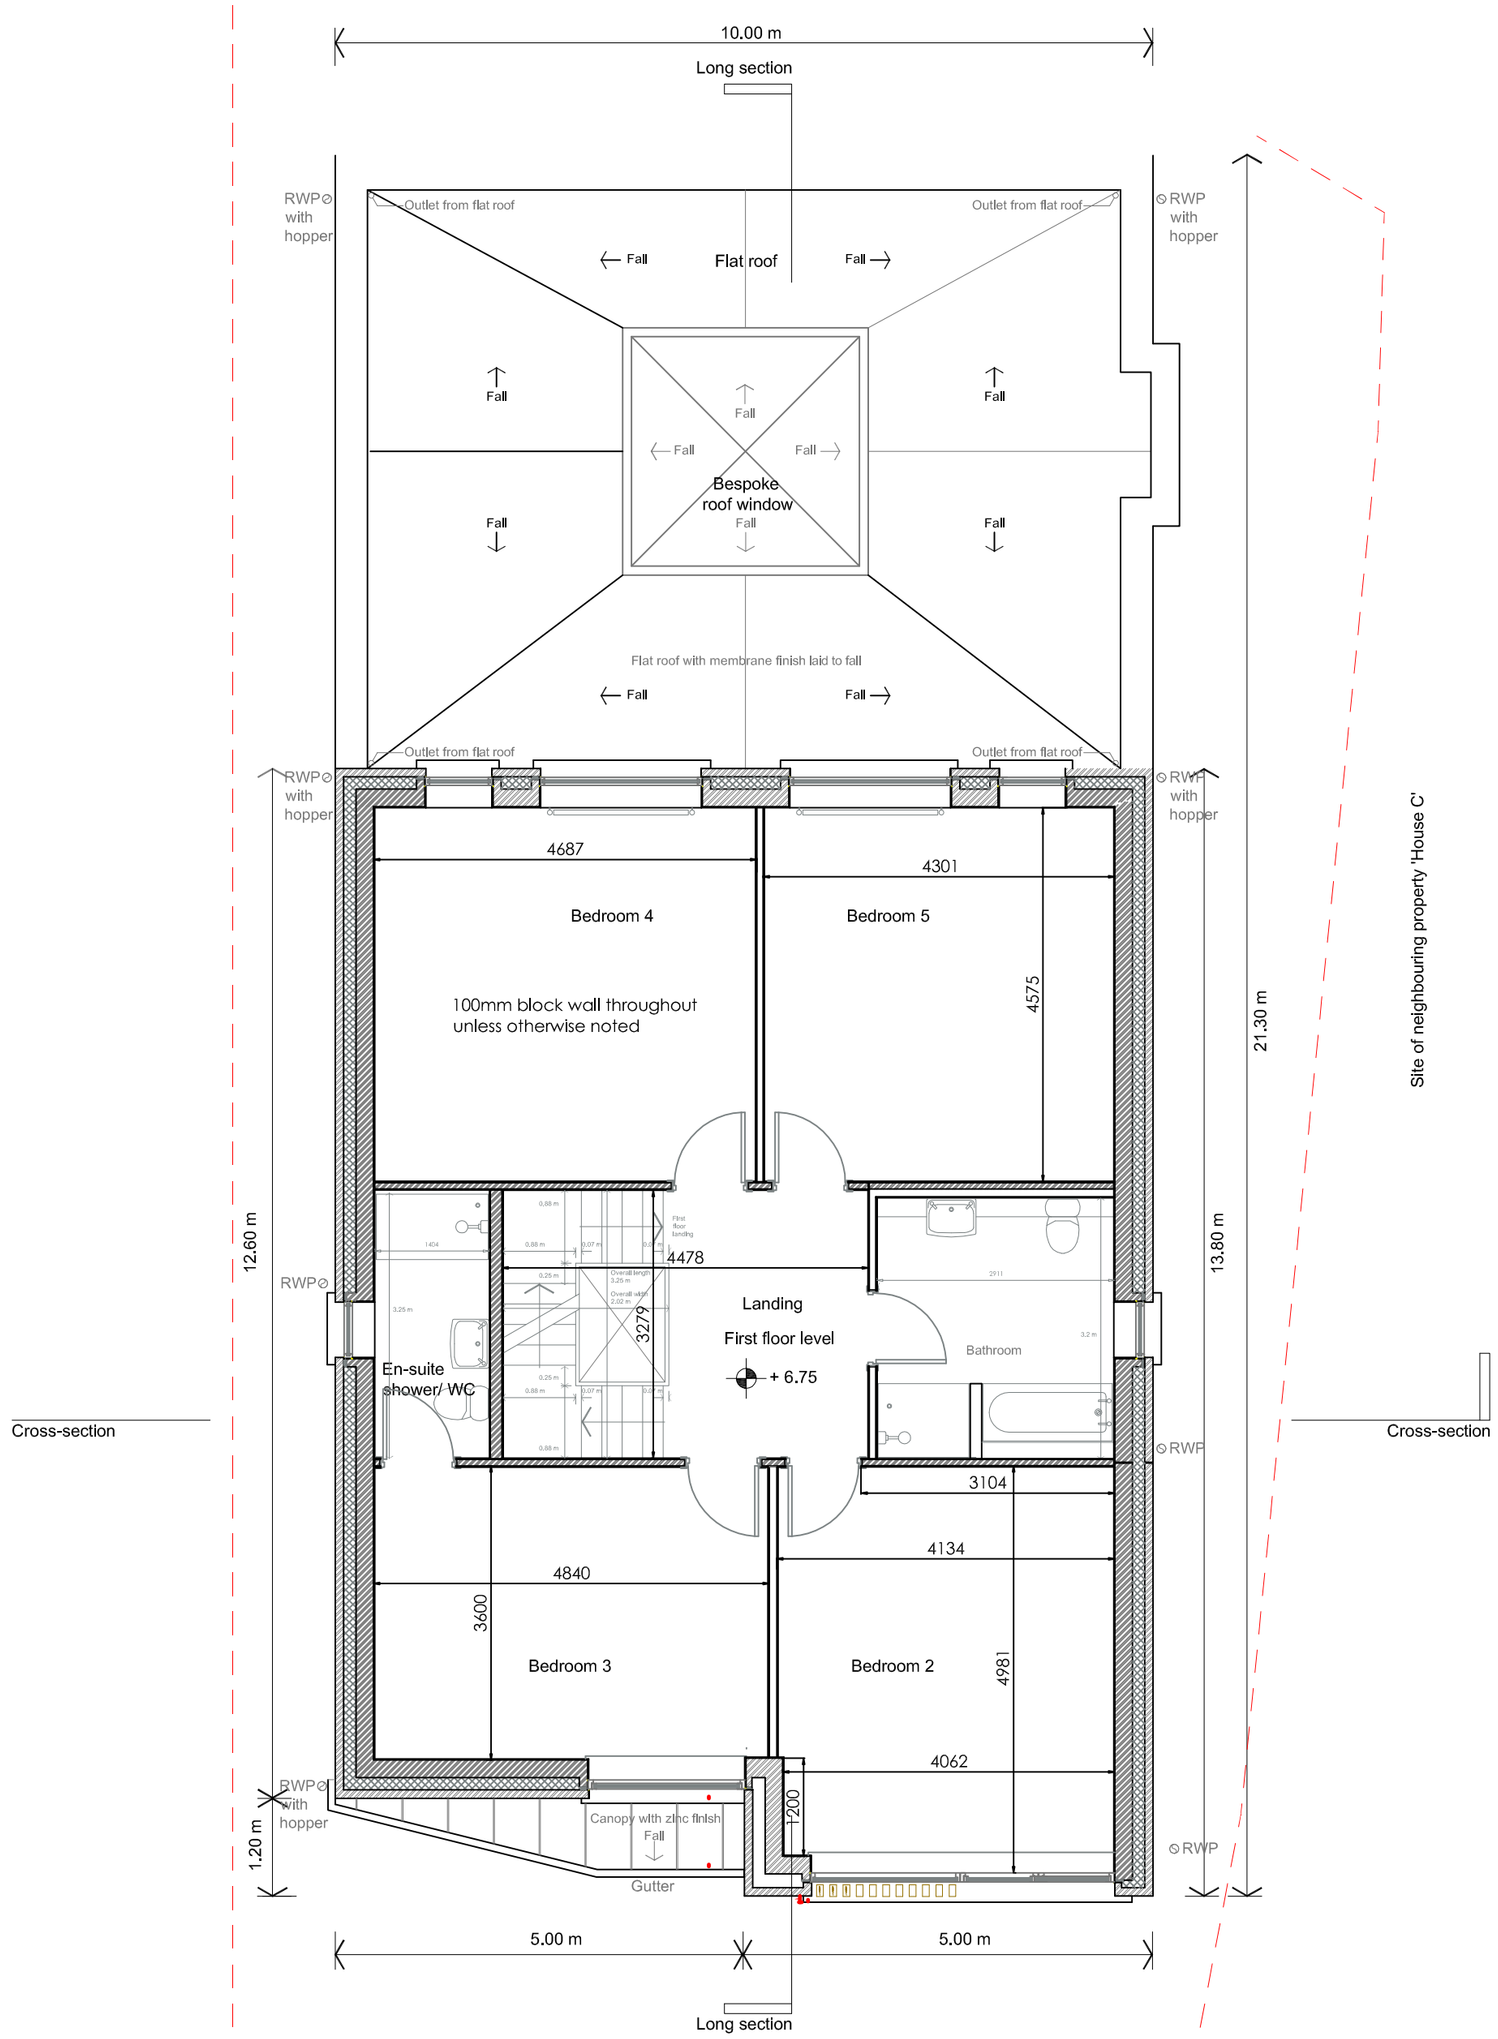

Notes: -

All drawings to be read in conjunction with Architects drawings.

Do not scale off these drawings - use figured dimensions only

All dimensions to be checked on site

All work to comply with the 2014 Building Control (Amendment) Regulations

O'NEILL CONSULTANT ENGINEERING SERVICES

1 Moat House, Main Street
Ratoath, Co Meath
(t) 01 697 8260
www.oneillces.ie

job	House 'B', Greenfield Road, Sutton, Co Dublin
client	Stephen Lonergan
title	Ground & First Floor Layouts

date	drawn by	scale
16.08.22	L.Beggy	1:75 @ A2

dwg no.	rev no.	reference
1247-01-002	C	-