ADDITIONAL INFORMATION
F22A/0145
SATISFIES CONDITIONS 1,2 ,3 AND 4

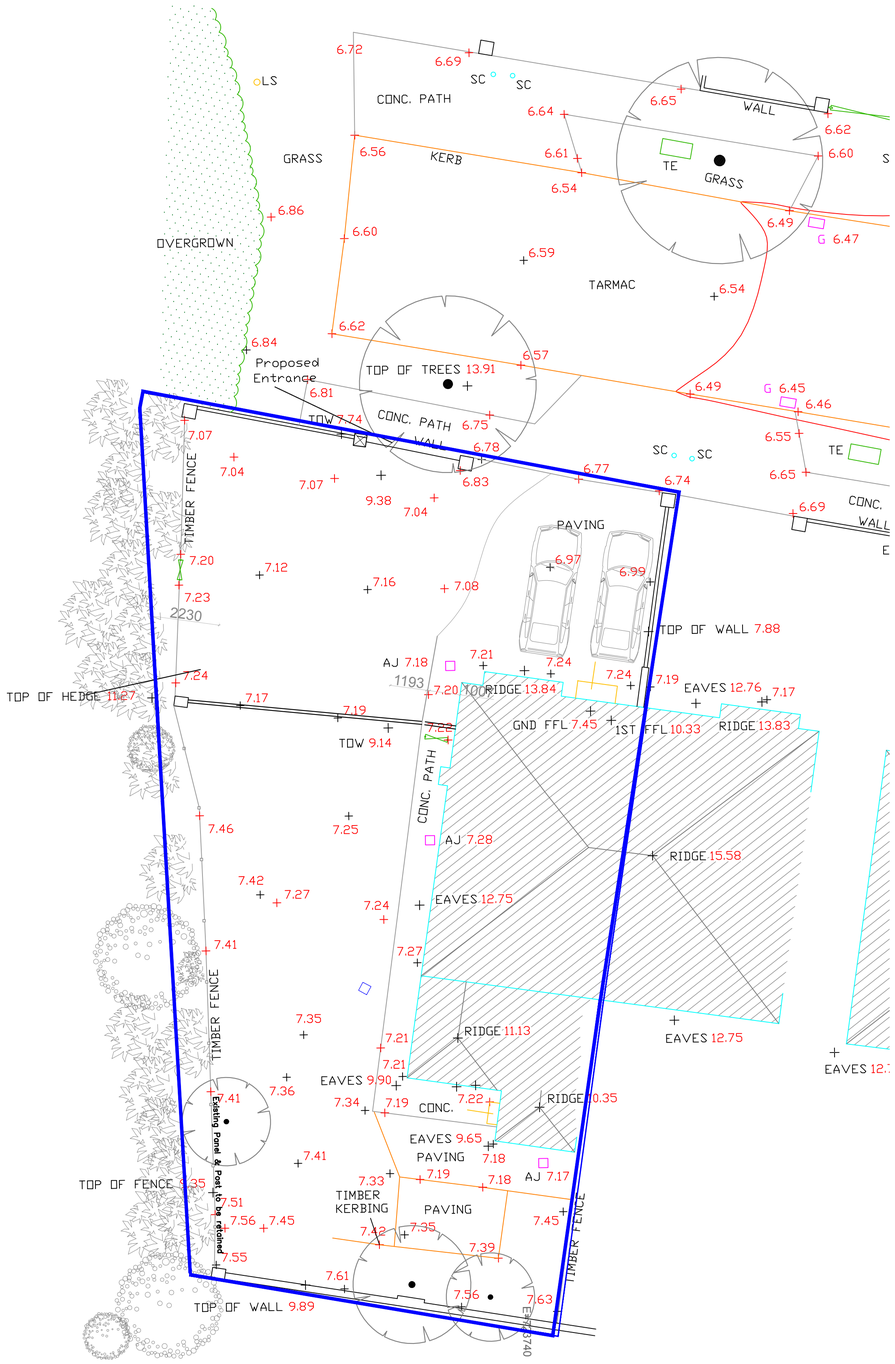

DETAILED SURVEY AS PER SURVEYORS DRAWING

Detailed Survey Site Plan
Scale 1:100

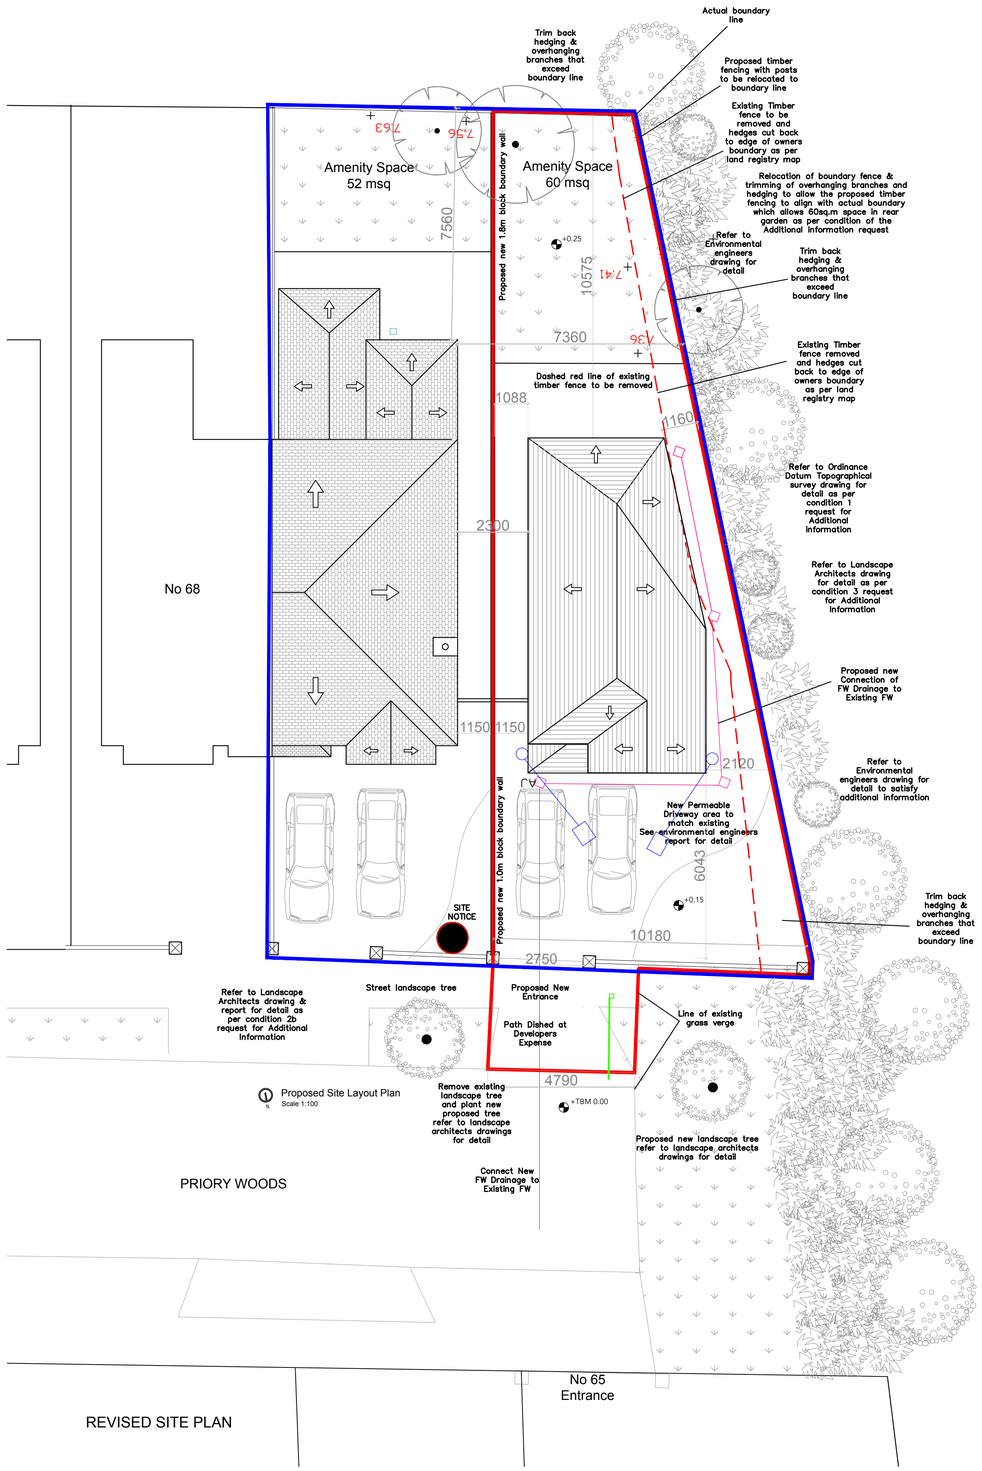

Proposed Site Plan
Scale 1:100

Proposed Site Plan
Scale 1:200

REVISED SITE PLAN

LEGEND:

1. ALL DRAWINGS TO BE READ IN CONJUNCTION WITH THE RELEVANT SECTIONS OF THE BUILDING SPECIFICATION REPORT.
2. FIGURED DIMENSIONS ONLY TO BE TAKEN FROM THIS DRAWING. DO NOT SCALE FROM THIS DRAWING.
3. ALL DRAWINGS TO BE CHECKED BY A CONTRACTOR ON SITE.
4. ARCHITECT OR ENGINEER TO BE ADVISED OF ANY DISCREPANCIES PRIOR TO COMMENCEMENT OF ANY WORKS.
5. IT IS THE CONTRACTORS RESPONSIBILITY TO ENSURE COMPLIANCE WITH ALL ASPECTS OF THE CURRENT BUILDING REGULATIONS ALONG WITH ALL CONDITIONS IMPOSED BY THE LOCAL AUTHORITIES

CLIENT
ROCHELLE DOUMBOUYA

ADDRESS
66 PRIORY WOODS, DONABATE

PROJECT
DETACHED HOUSE TO SIDE OF EXISTING

JOB NUMBER:	2259
DATE	21/10/2022
SCALE:	1:100 @ A1
DRAWN	SNEVILLE
CHECKED	JENGLISH
FILE NAME	2259-ADD INFO

STAGE
ADDITIONAL INFORMATION

DRAWING
EXISTING AND PROPOSED SITE LAYOUT PLANS

DRAWING NUMBER	STAGE	DRAWING	REVISION
2259	PLA	SL	01

JEA
Joseph English Architecture
Park House,
Ballisk Court,
Donabate,
Co. Dublin.
P. 01-8958551
E. info@jearchitecture.ie
www.jearchitecture.ie
RIAI Registered Architect 2022