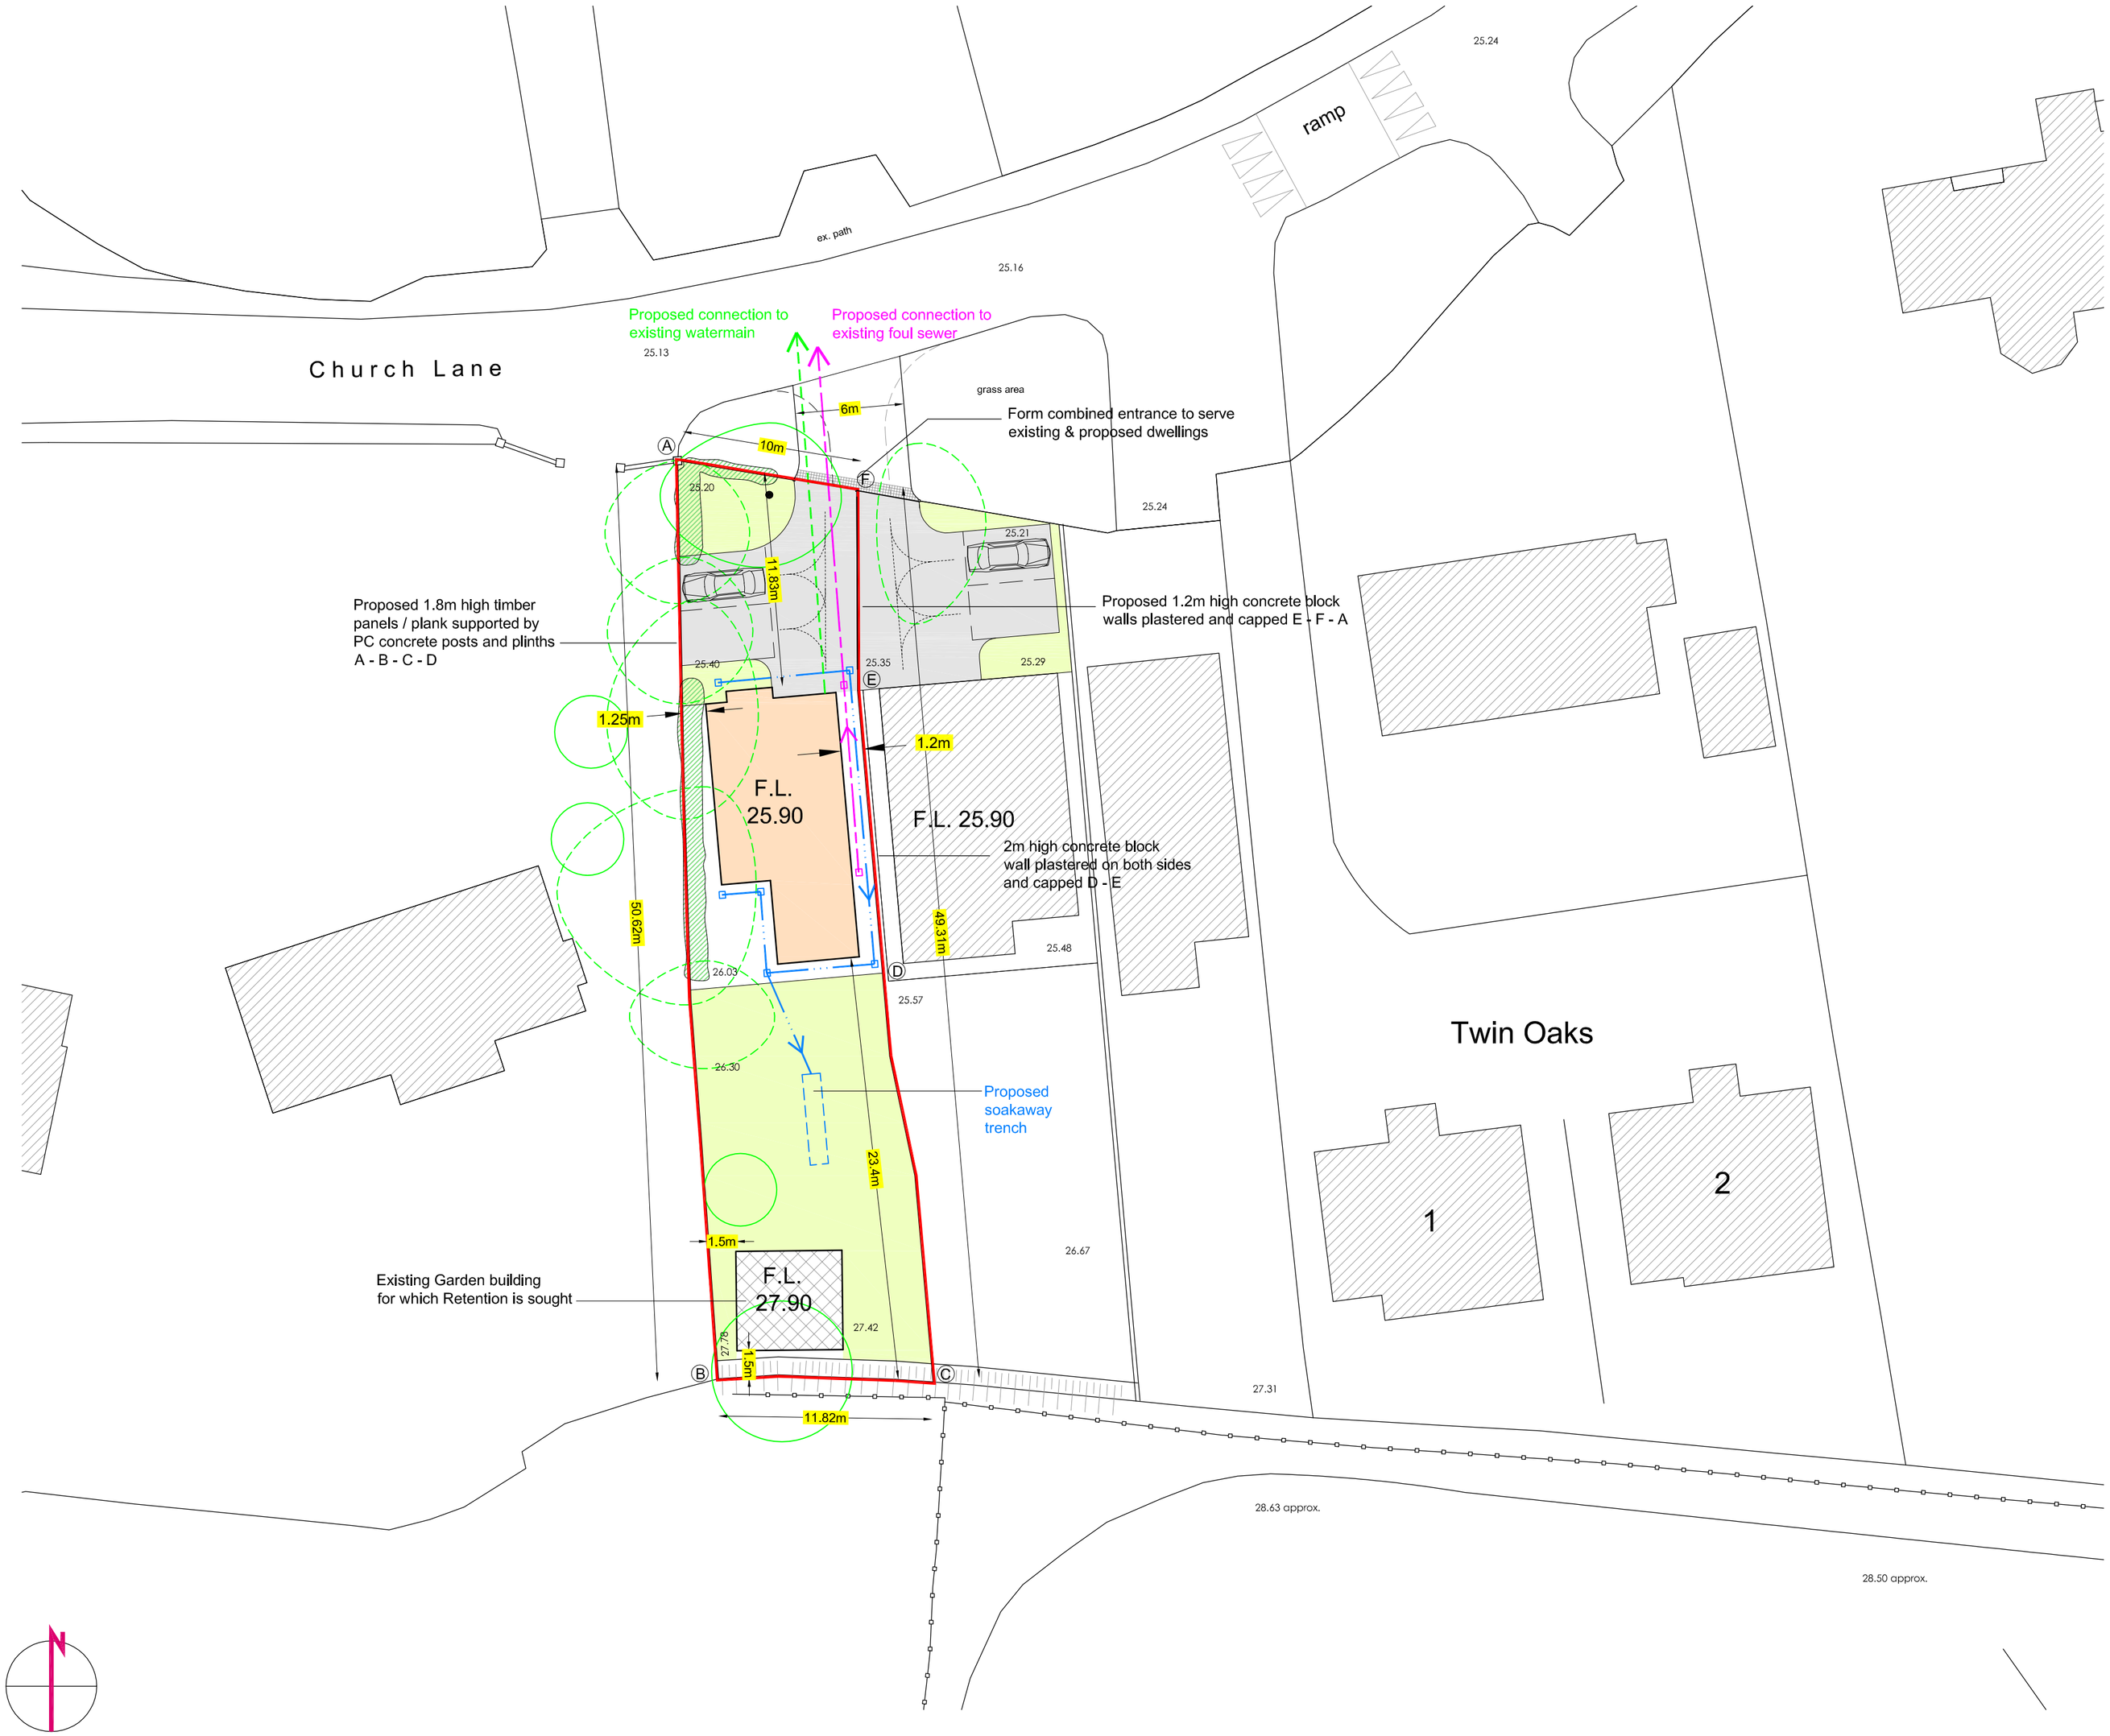


LEGEND

- Existing buildings shown
- Proposed Dwelling shown
- Existing spot levels shown 26.67
- Existing Trees shown
- Existing trees to be removed
- Proposed site boundary shown
- Proposed foul drains shown
- Proposed surface water drains shown
- Proposed watermain connection shown

ORDNANCE SURVEY IRELAND LICENCE NO. AR 0002118
© ORDNANCE SURVEY IRELAND / GOVERNMENT OF IRELAND

| REVISION | DATE | DESCRIPTION |
|---|---|---|
| A | 16-05-18 | ADDITIONAL INFORMATION |

GENERAL NOTES

This drawing should be read in conjunction with all relevant documents. Dimensions are in millimeters unless otherwise stated, Do not scale off drawings. Use figured dimensions only. Check dimensions on site. Report discrepancies immediately. Title copyright and right to use this document reserved to P.D. Lane Associates. All works are to comply with current building regulations. This drawing is for planning purposes only, not to be used for construction purposes unless otherwise stated.

pd lane associates

1 Church Road
Greystones
Co.Wicklow
Ireland

T +353 1 287 6697
F +353 1 287 0109
E info@pdlane.ie
W www.pdlane.ie

architecture
urban design
planning
engineering

| | | | |
|---|---|---|---|
| PROJECT | Proposed House at 'Green Lawn', Church Lane, Greystones , Co.Wicklow. | | |
| CLIENT | Colin Dunne & Janet Kelly Dunne | | |
| DESCRIPTION | Site Layout | | |
| STAGE | Planning | | |
| SCALE | 1 : 250 | DATE 05-02-2018 | DRAWN BY xyz |
| DRAWING NO. | D-38-11rev | | REVISION A |