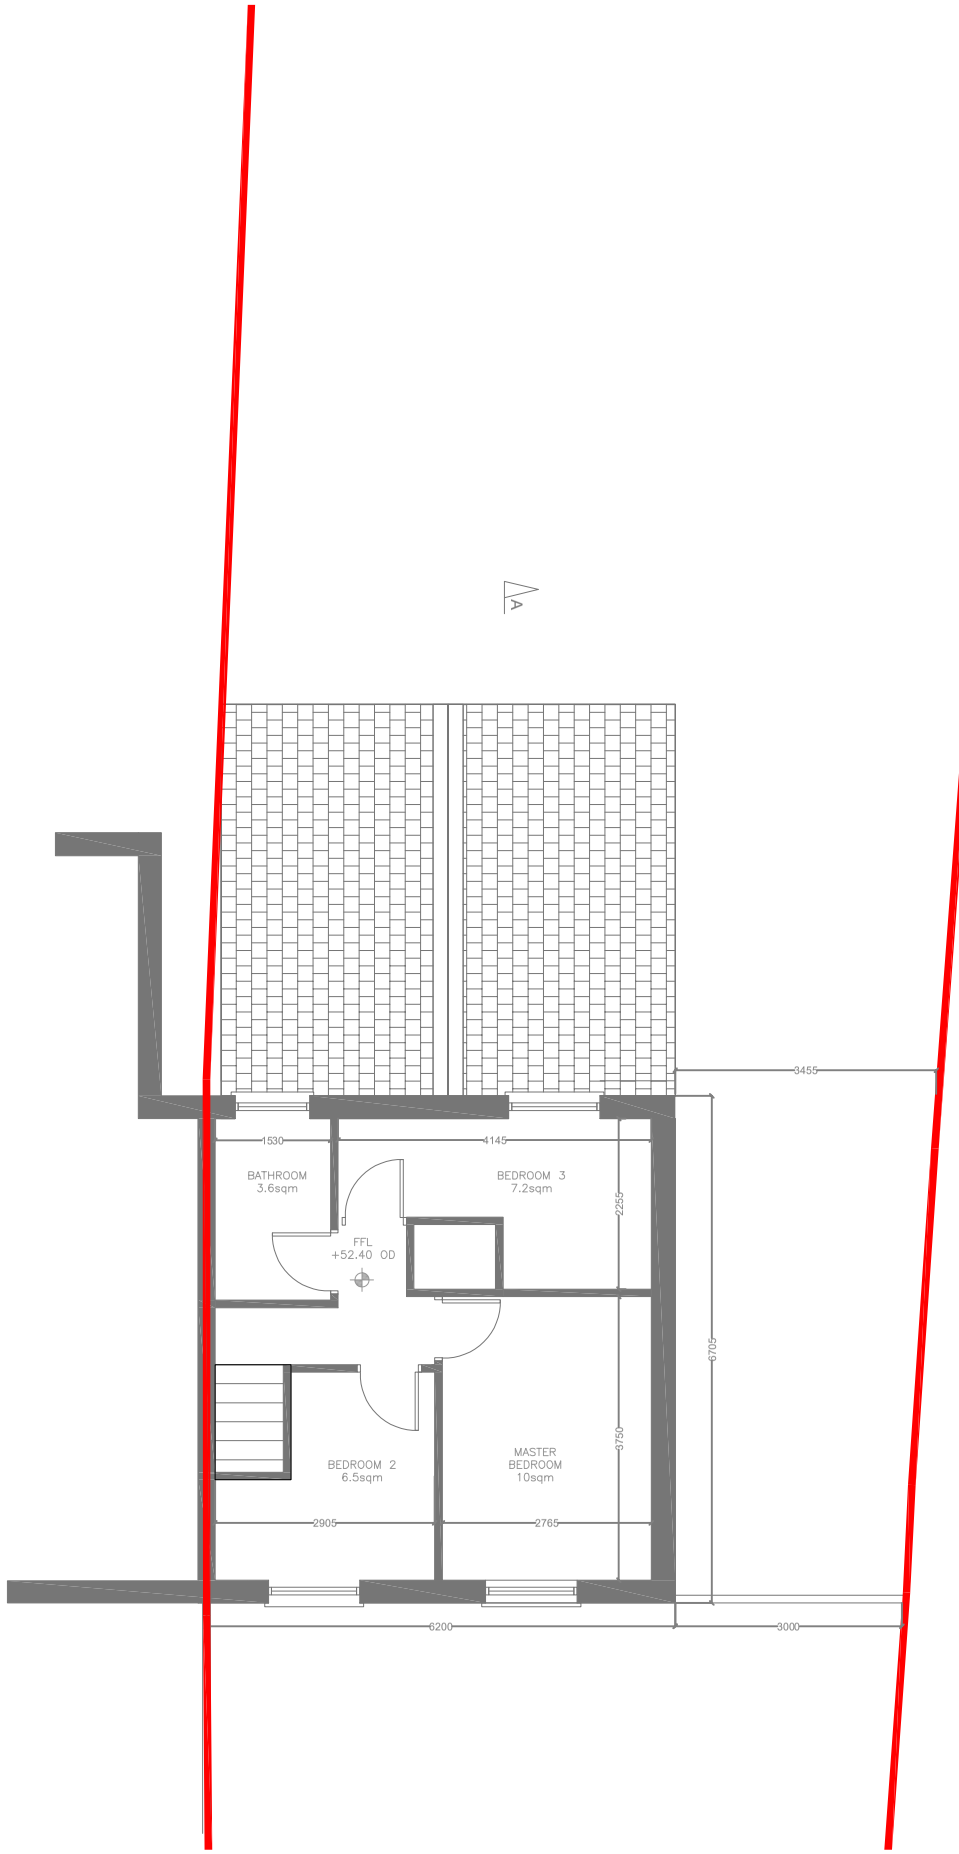

EXISTING FIRST FLOOR PLAN
Scale 1:100

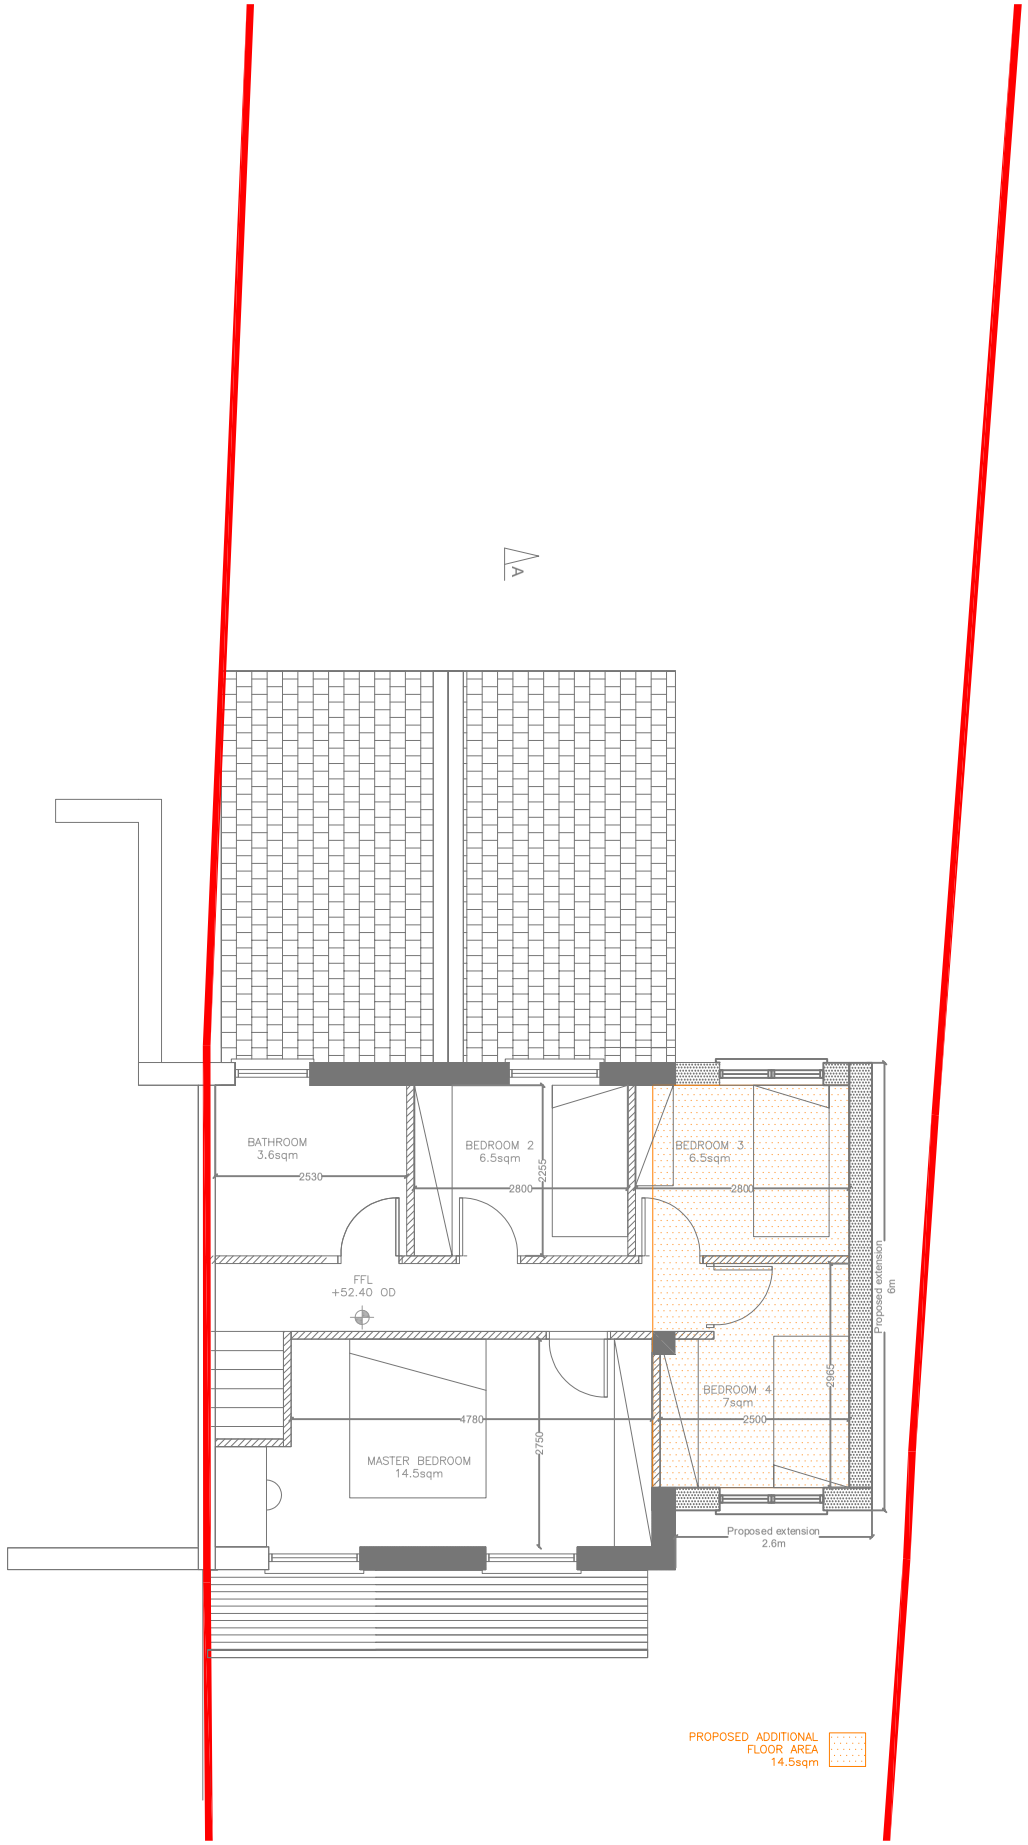

PROPOSED FIRST FLOOR PLAN
Scale 1:100

ND Architecture
T. 087 7588382
e. nikki@ndarchitecture.ie

PROJECT
17 GRACE O'MALLEY DRIVE
EXTENSION

CLIENT
EMMA & BARRY BLAKE

ISSUED IN RESPONSE TO F.I. REQUEST	2025.02.10	P2
ISSUED AS PART OF PLANNING APPLICATION	2024.10.02	P1

DRAWING
FIRST FLOOR PLAN
EXISTING & PROPOSED

DRWG No.	SCALE	ISSUE No.
111	1:100 @A3	P2