Rural PLACE Map

Surveyed 2000
Revised 2016
Levelled

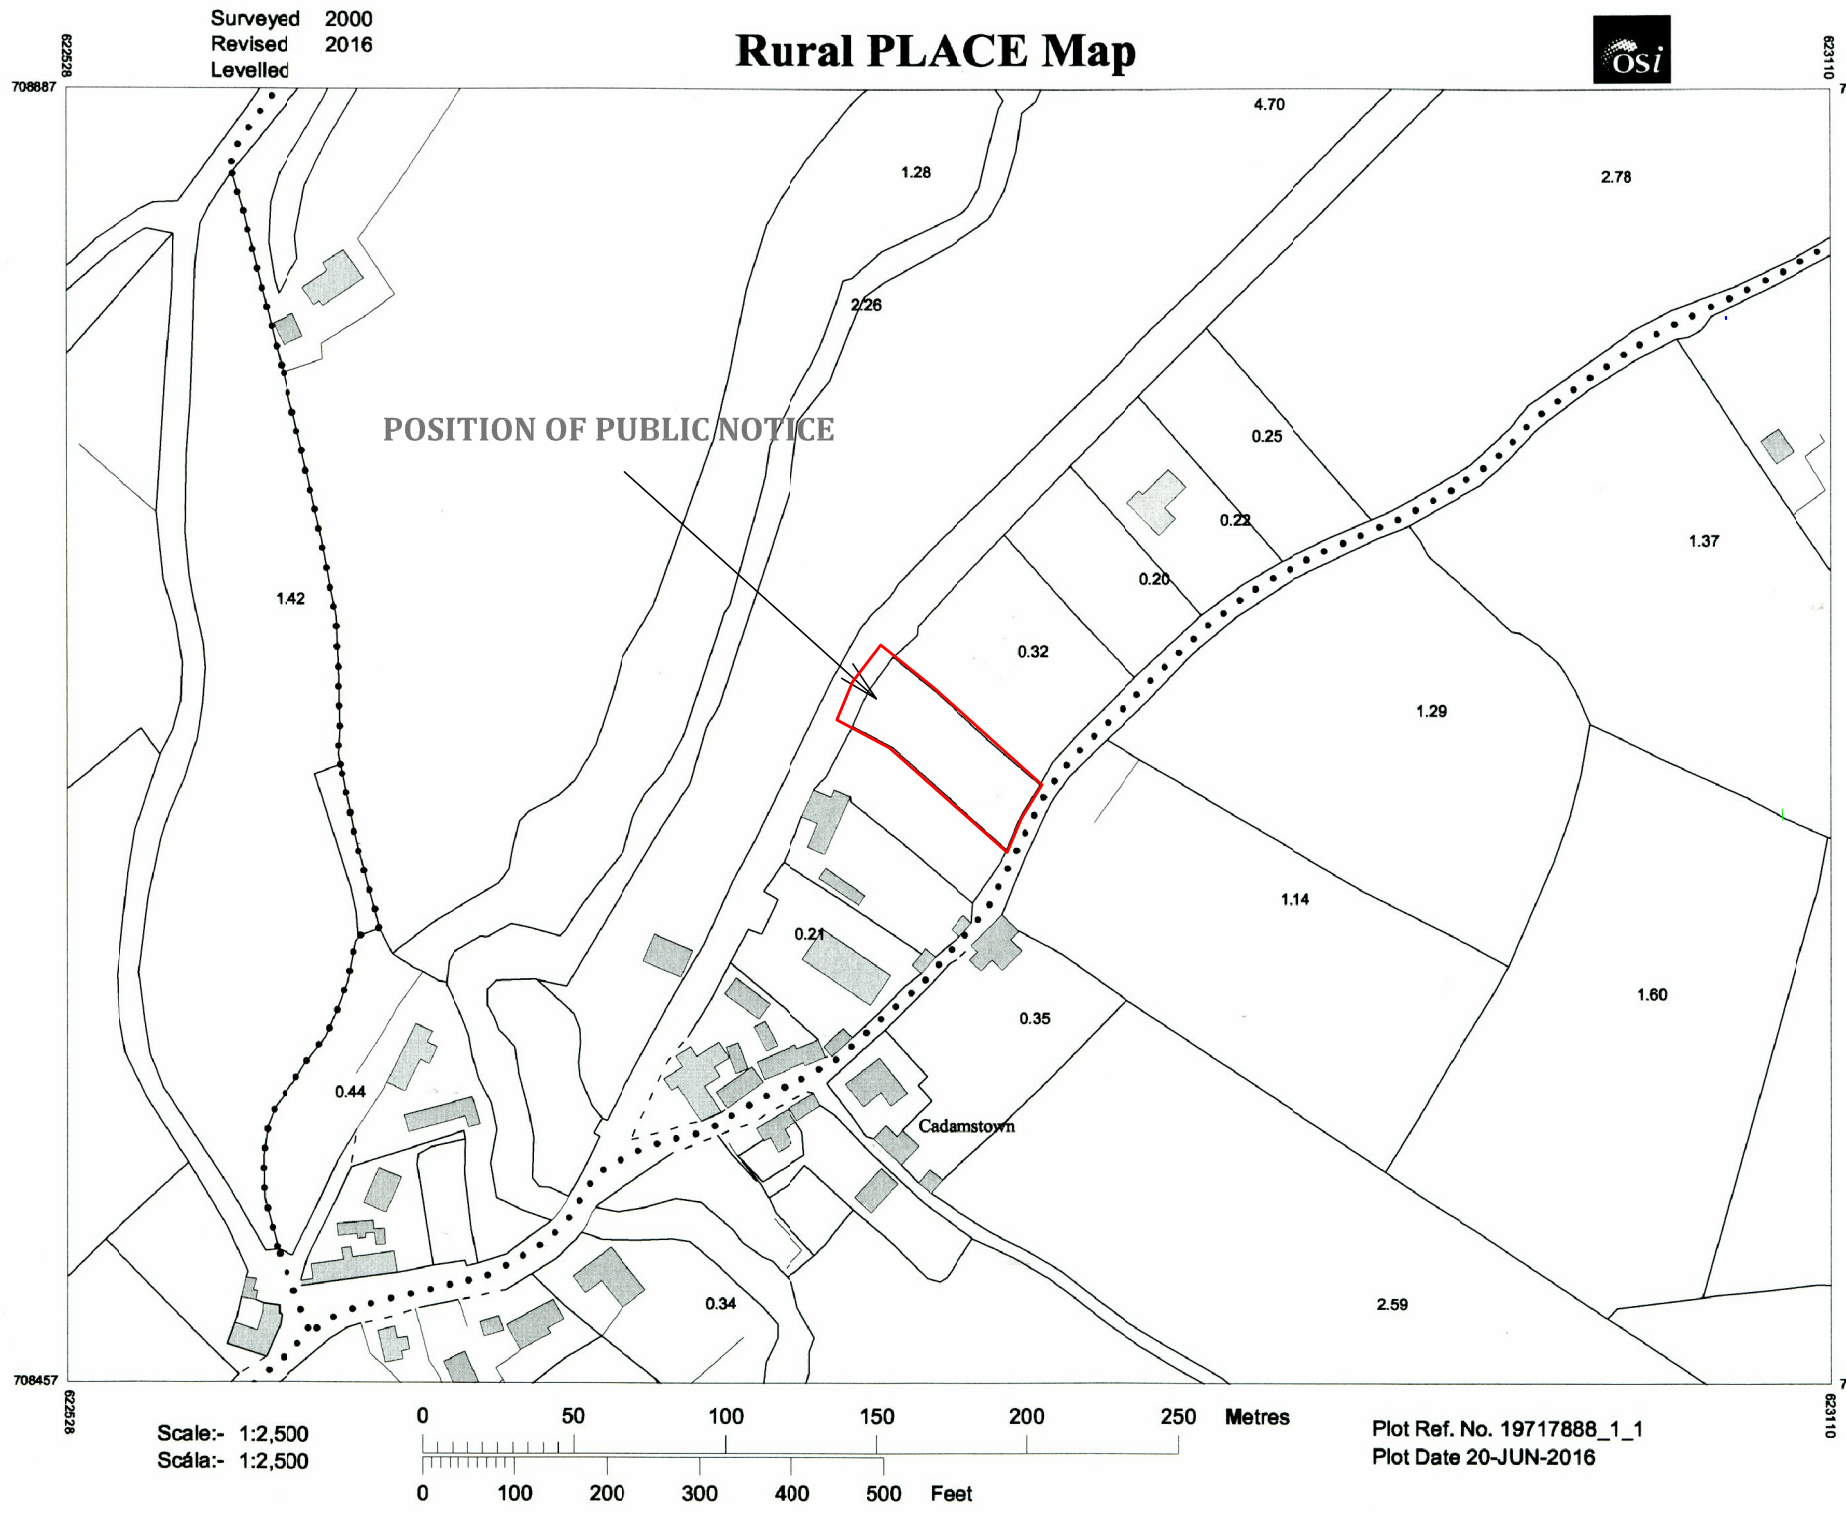

Plot Ref. No. 19717888_1_1
Plot Date 20-JUN-2016

Site Location Map OS.3705

Scale 1:2500

ITM CENTRE PT COORDS

622819,708672

DESCRIPTION

MAP SHEETS

Digital Map
3705

Authorised Internet Map

Arna thiomsú agus arna fhoilsiú ag Suirbhéireacht Ordanáis Éireann, Páirc an Fhionnuisce, Baile Átha Cliath 8, Éire.
Compiled and published by Ordnance Survey Ireland, Phoenix Park, Dublin 8, Ireland.

Sáraíonn atáirgeadh neamhúdaraithe cóipcheart Shuirbhéireacht Ordanáis Éireann agus Rialtas na hÉireann.
Unauthorised reproduction infringes Ordnance Survey Ireland and Government of Ireland copyright.

Gach cead ar cosnamh. Ní ceadmhach aon chuid den fhoilseachán seo a chóipeáil, a athúsáid nó a tharchur in aon fhoirm ná ar aon bhealach gan cead i scríbhinn roimh ré ó úinéirí an chóipchirt.
All rights reserved. No part of this publication may be copied, reproduced or transmitted in any form or by any means without the prior written permission of the copyright owners.

Ní hionann bóthar, bealach nó cosán a bheith ar an léarscáil seo agus fianaise ar chead slí. The representation on this map of a road, track or footpath is not evidence of the existence of a right of way.

Ní thaispeánann léarscáil de chuid Ordanáis Shuirbhéireacht na hÉireann teorainn phoiblí dleathúil de mhaoin riamh, ná úinéireacht de ghnéithe fisiciúla.
Ordnance Survey maps never show legal property boundaries, nor do they show ownership of physical features.

© Suirbhéireacht Ordanáis Éireann, 2
© Ordnance Survey Ireland, 2016

N

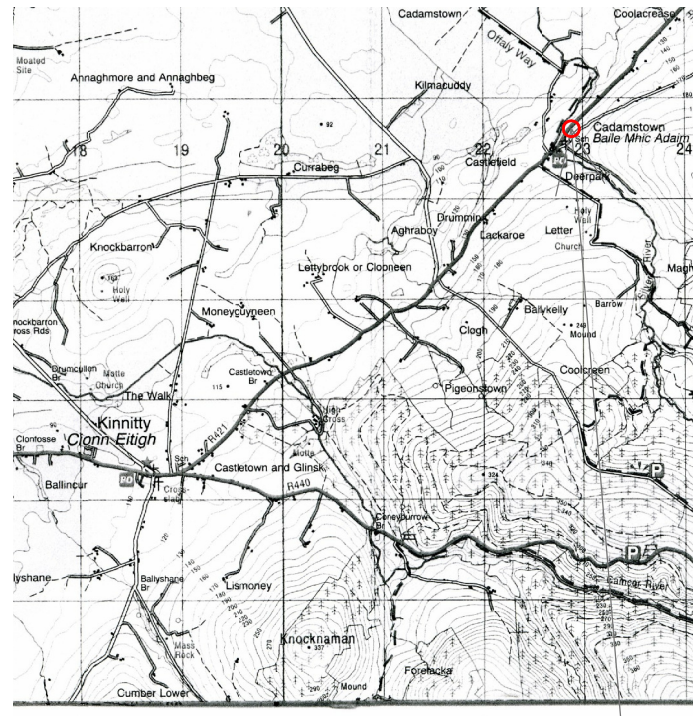

Site

Location Map Discovery Series

Site outlined in red area = 0.171 HA

Planning stage

Pallas Park,
Blueball,
Tullamore,
Co. Offaly

Telephone: 057 9354552
Mobile 086 2550611

email: info@murrayas.ie

Ordnance Survey Ireland Licence Number: AR 0009716
© **Ordnance Survey Ireland and Government of Ireland**
© **COPYRIGHT MURRAY ARCHITECTURAL SERVICES.**

THE ROYAL INSTITUTE OF THE ARCHITECTS OF IRELAND • FOUNDED 1839 •

Chartered Institute of Architectural Technologists Registered Practice

MURRAY ARCHITECTURAL SERVICES

Client: Paul Downey

Project: Proposed New Dwelling house
At: Cadamstown, Birr, Co.Offaly.

Drawing: Location Maps

Date: Nov 2016 **Scale:** As shown

Drawn by:	Checked:	Job No:	Dwg No:	Rev No:
MAS			A	REV

Plot Date: