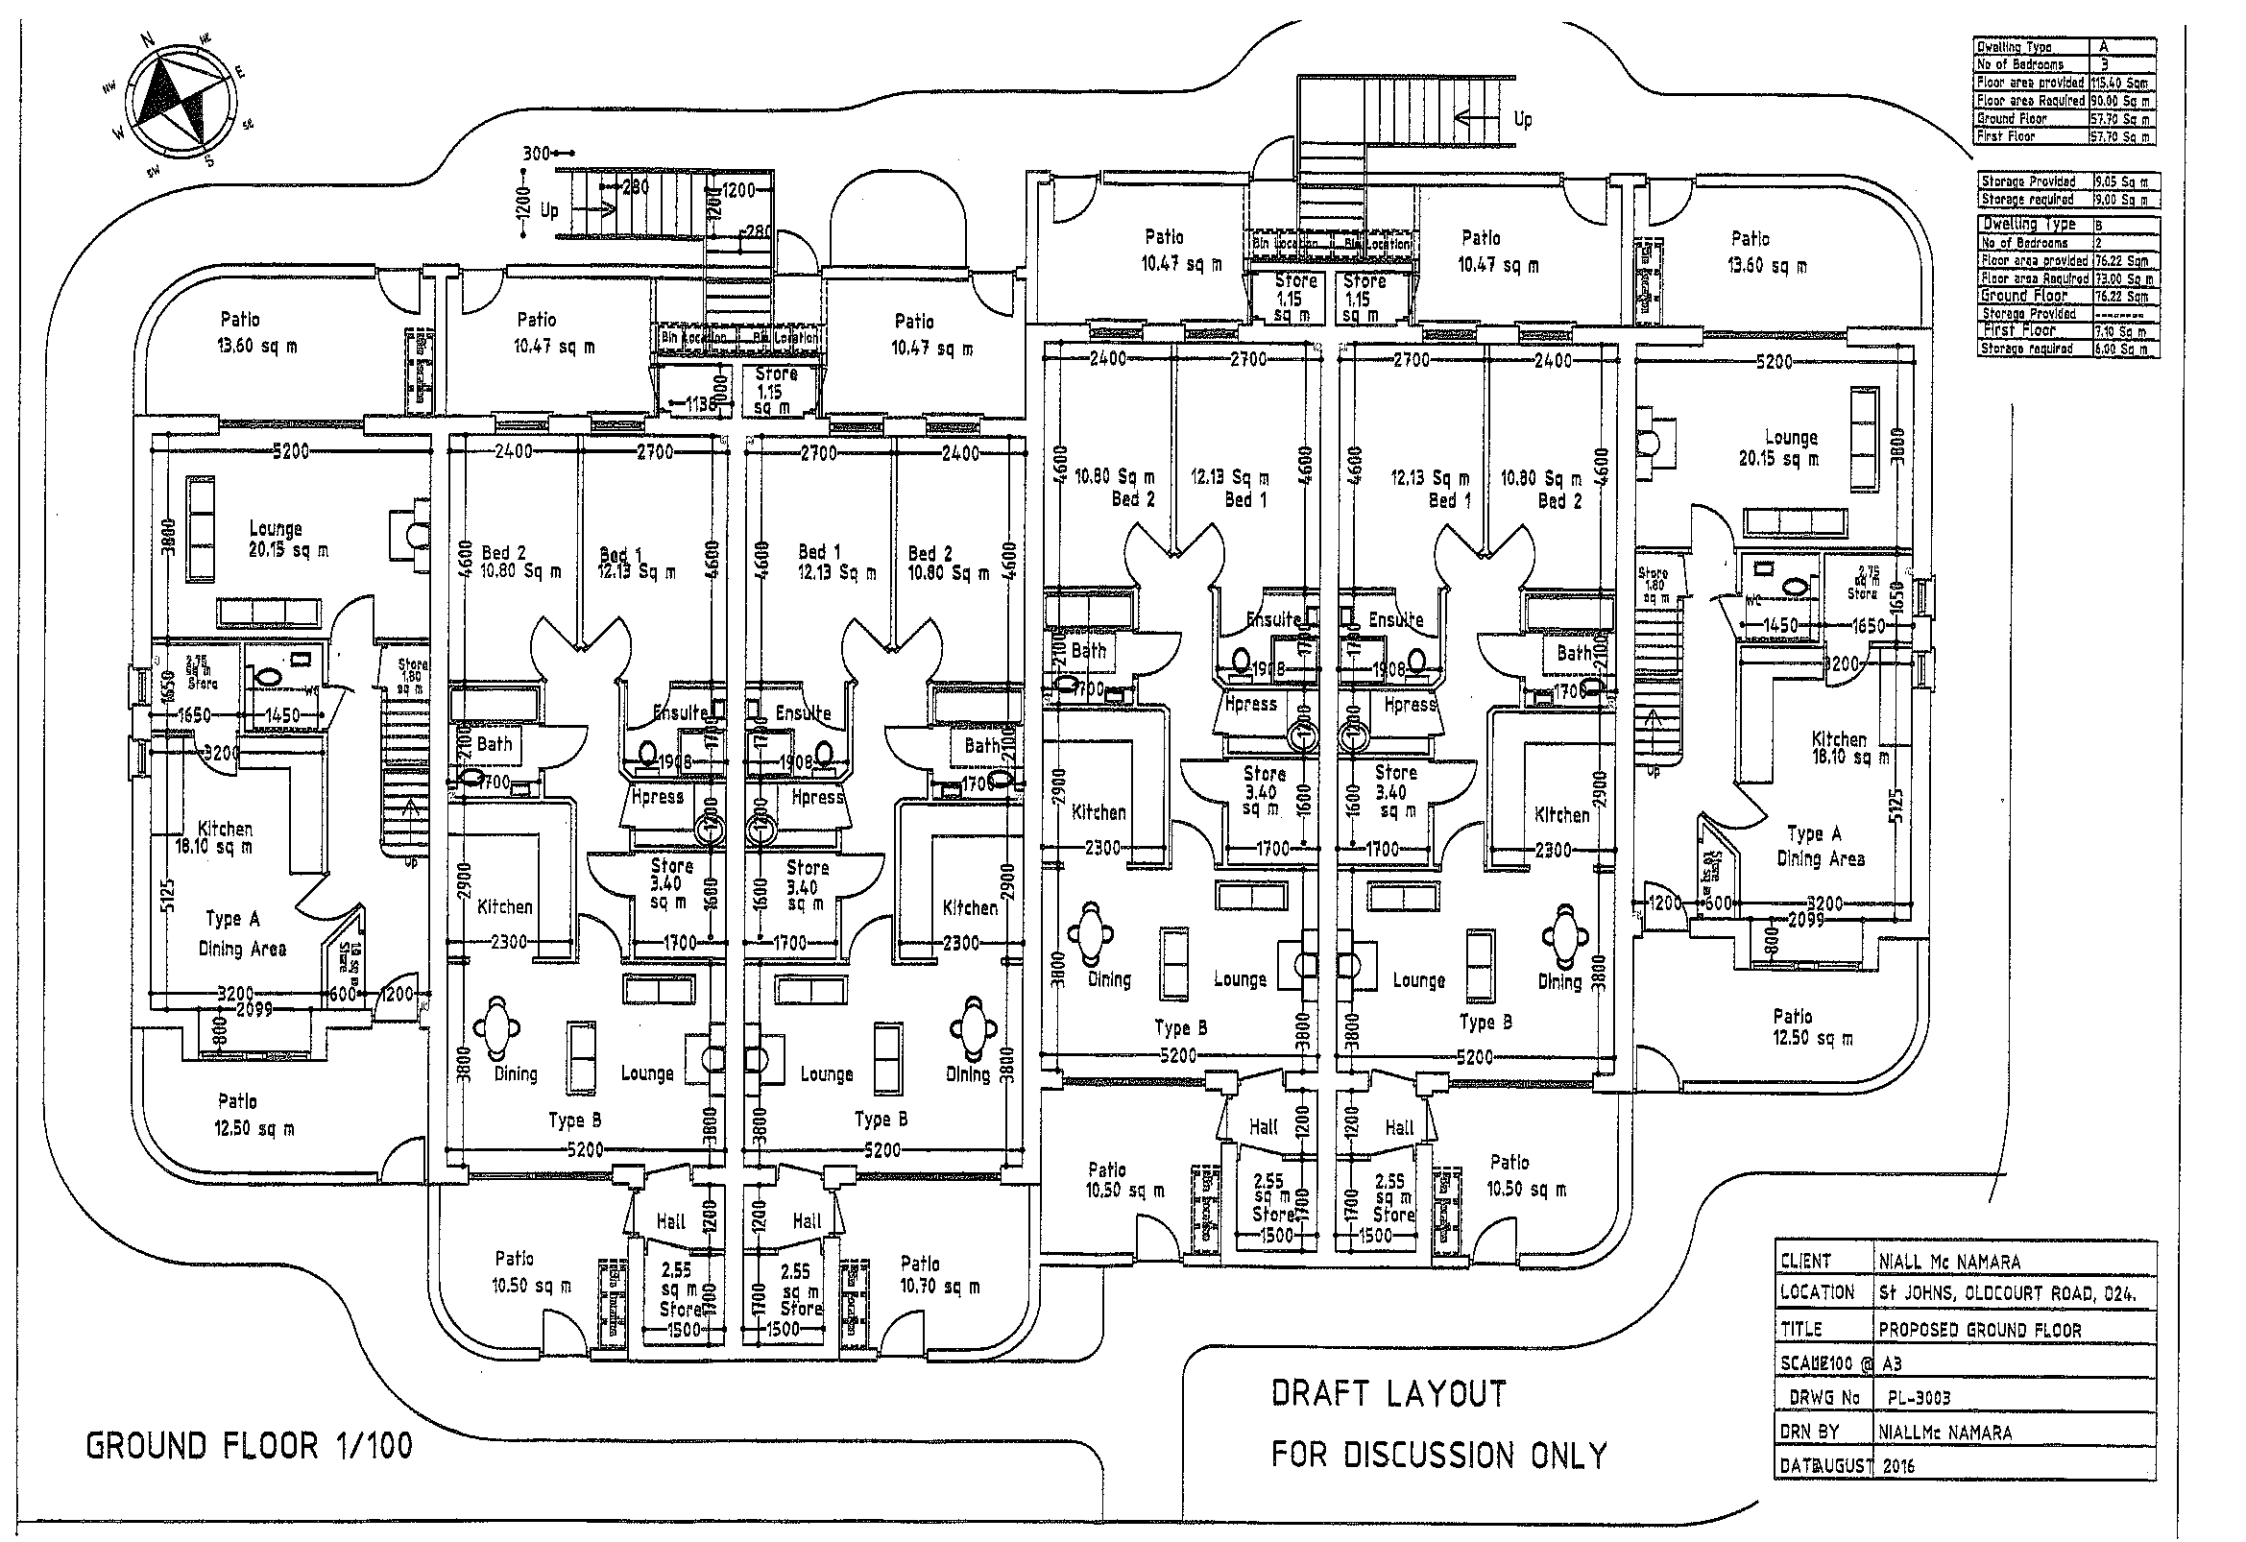

Dwelling Type	A
No of Bedrooms	3
Floor area provided	115.40 Sqm
Floor area Required	90.00 Sq m
Ground Floor	57.70 Sq m
First Floor	57.70 Sq m

Storage Provided	9.05 Sq m
Storage required	9.00 Sq m

Dwelling Type	B
No of Bedrooms	2
Floor area provided	76.22 Sqm
Floor area Required	73.00 Sq m
Ground Floor	76.22 Sqm
Storage Provided	--------
First Floor	7.10 Sq m
Storage required	6.00 Sq m

GROUND FLOOR 1/100

DRAFT LAYOUT

FOR DISCUSSION ONLY

CLIENT	NIALL Mc NAMARA
LOCATION	St JOHNS, OLDCOURT ROAD, D24.
TITLE	PROPOSED GROUND FLOOR
SCALE 100 @	A3
DRWG No	PL-3003
DRN BY	NIALLMc NAMARA
DATE AUGUST	2016