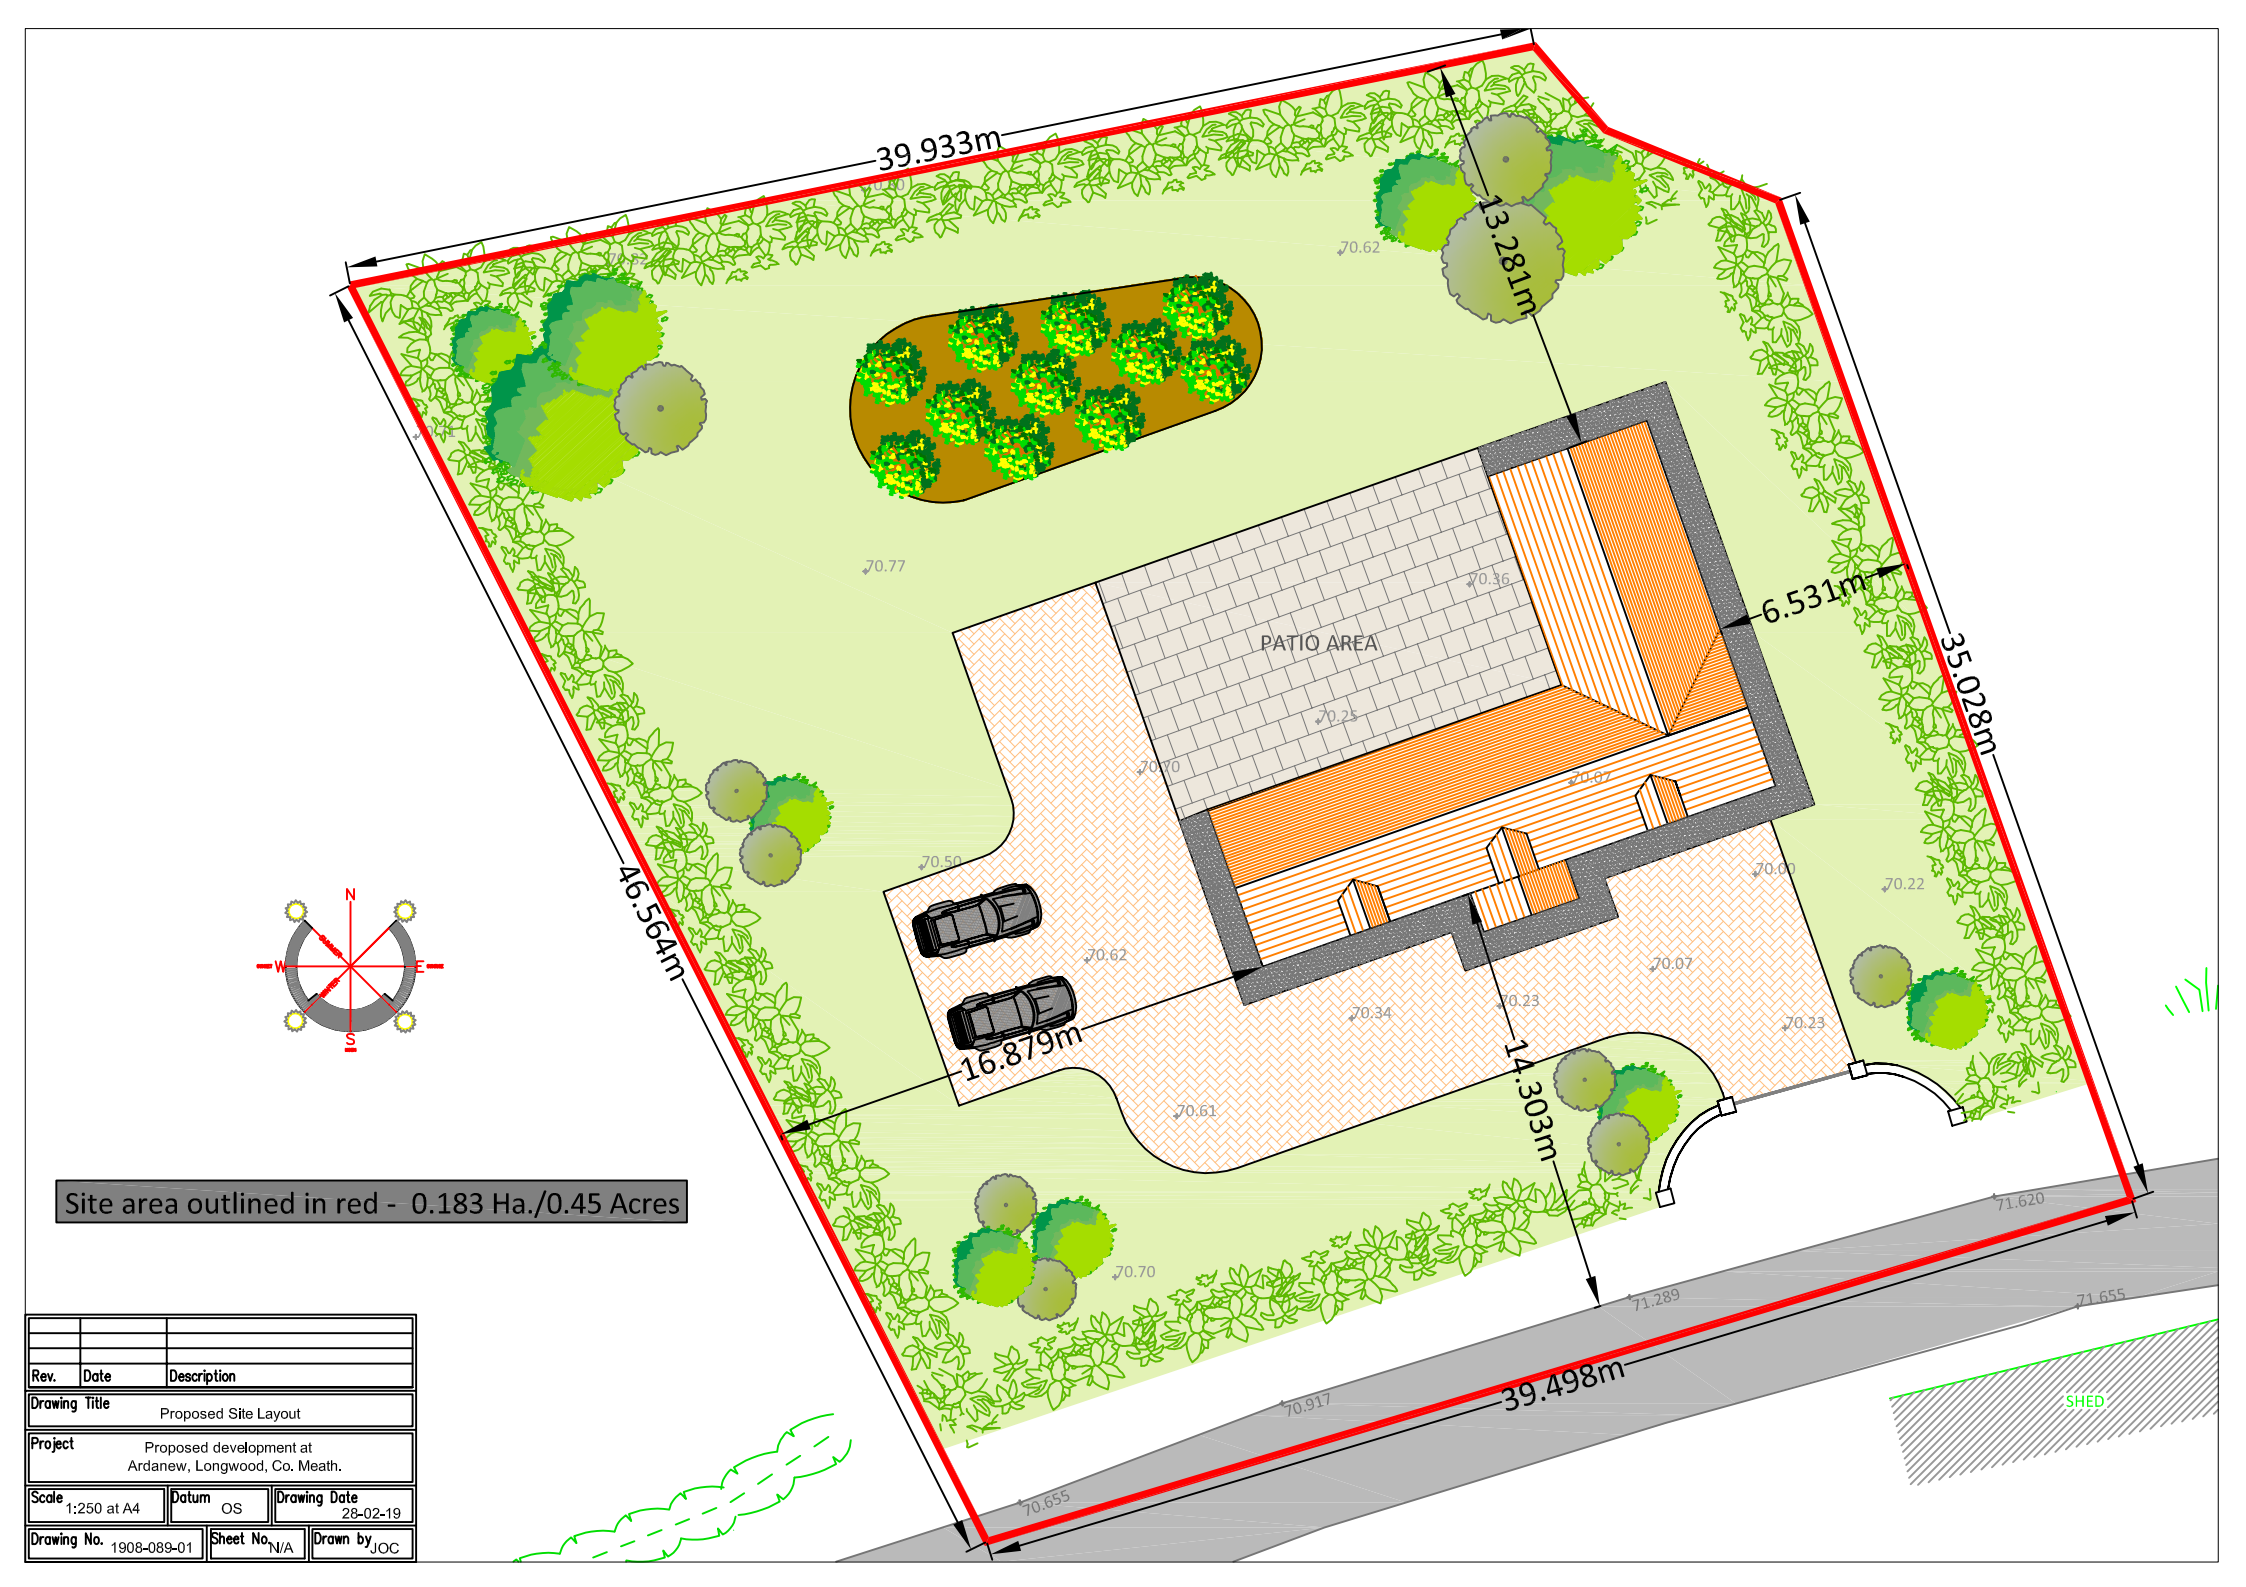

Site area outlined in red - 0.183 Ha./0.45 Acres

Rev.	Date	Description

Drawing Title	Proposed Site Layout
Project	Proposed development at Ardanew, Longwood, Co. Meath.

Scale	Datum	Drawing Date
1:250 at A4	OS	28-02-19

Drawing No.	Sheet No.	Drawn by
1908-089-01	N/A	JOC