| Issue ID | Issue Date | Change ID | Change Name |
|---|---|---|---|
| Rev 01 | Work in Progress | | |

**Proposed Side Elevation 1**
SCALE 1:50

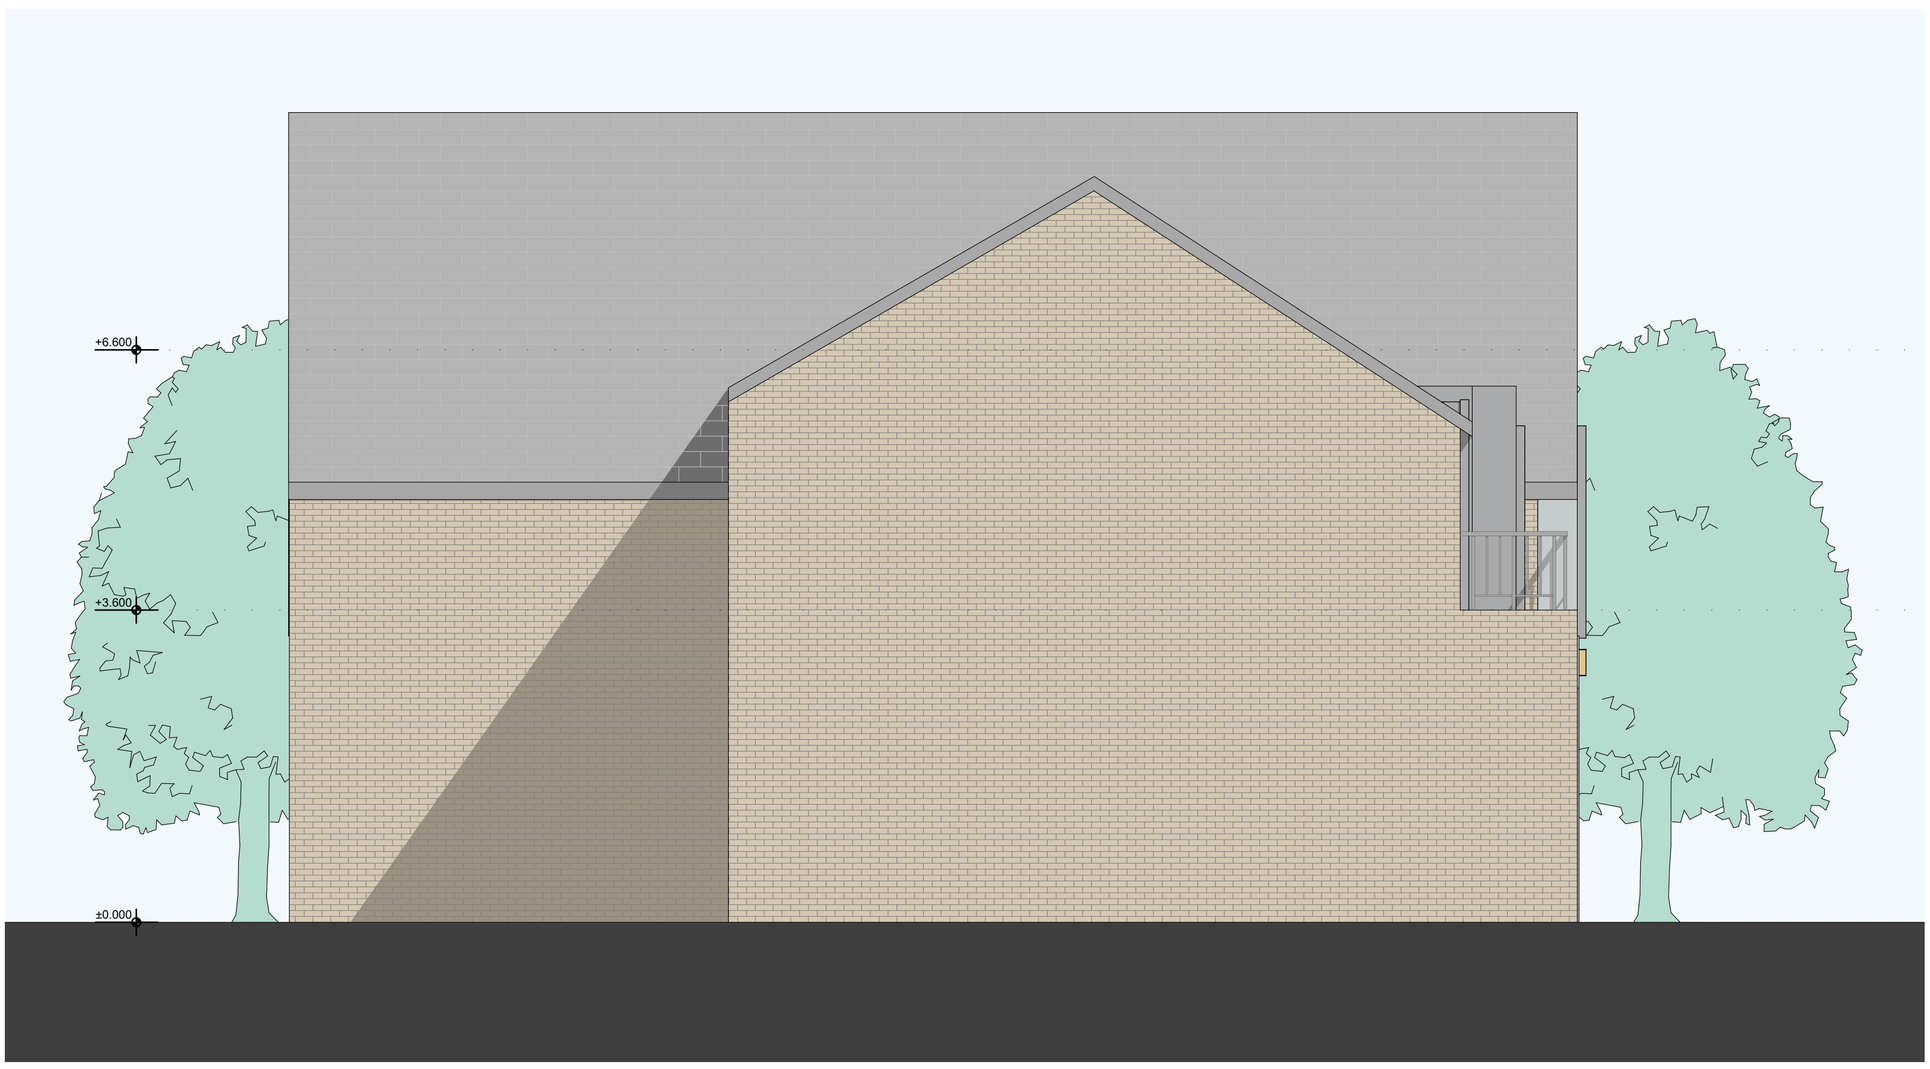


**Proposed Side Elevation 2**
SCALE 1:50

DRAFT