| Issue ID | Issue Date | Change ID | Change Name |
|---|---|---|---|
| Rev 01 | Work in Progress | | |

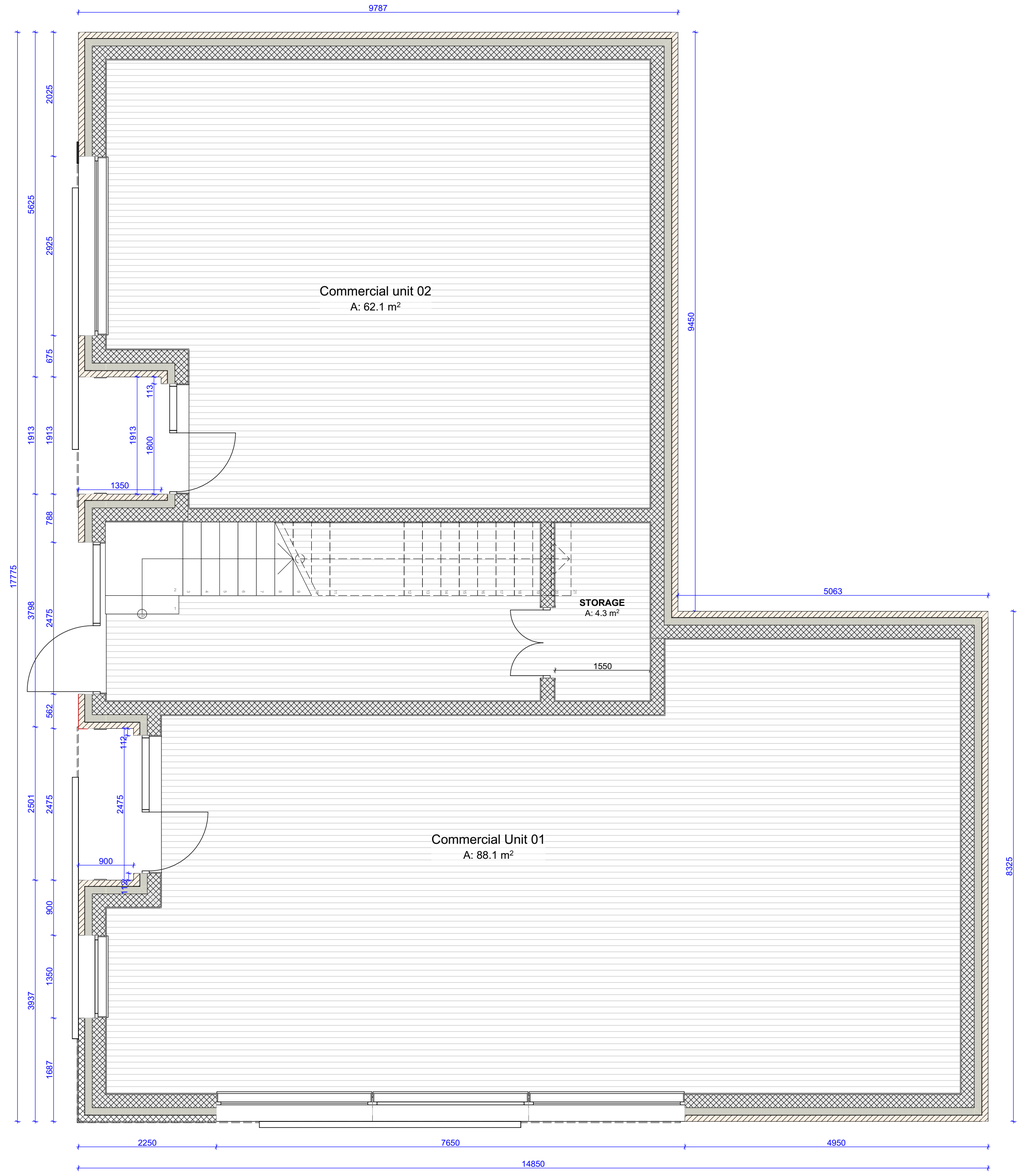


**Ground Floor**
SCALE 1:50

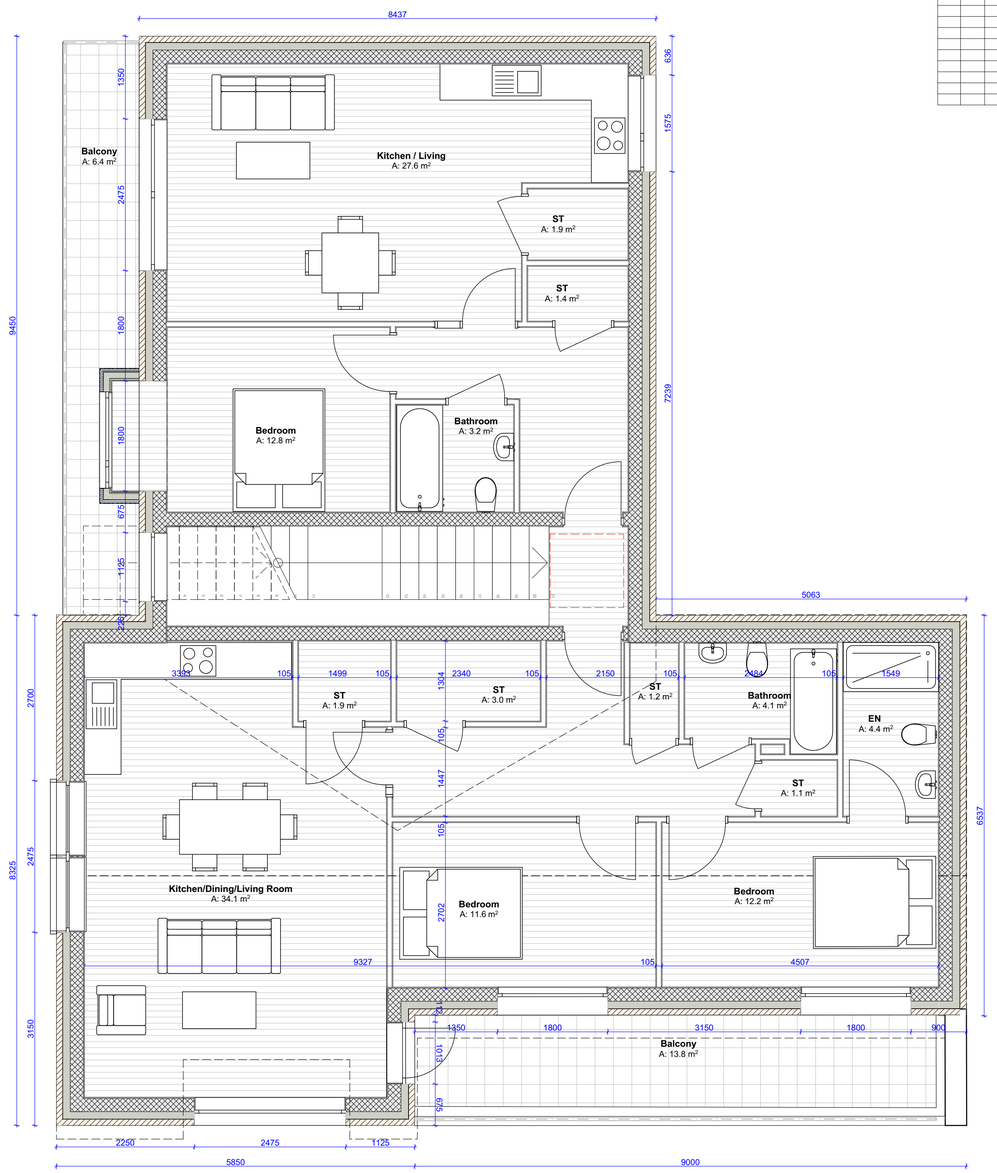


**First Floor**
SCALE 1:50

DRAFT

**D E L P H I** ARCHITECTS & PLANNING CONSULTANTS

**D E L P H I** ARCHITECTS + PLANNING CONSULTANTS I UNIT 13, THE SEAPOINT BUILDING, 44-45 CLONTARF ROAD, CLONTARF, DUBLIN 3 I PH: 01 5379127 I EMAIL: info@delphi-design.com I WEB: www.delphi-design.com

DELPHI DESIGN
ARCHITECTURE + PLANNING

**Block A**

THIS DRAWING TO BE READ IN CONJUNCTION WITH RELEVANT CONSULTANTS DRAWINGS - NOTIFY ARCHITECTS OF ANY DISCREPANCIES
CHECK DIMENSIONS ON-SITE - USE FIGURE DIMENSIONS ONLY - COPYRIGHT RESERVED FOR DELPHI DESIGN LTD.

| | | | |
|---|---|---|---|
| Layout ID: | **D1903-A-01** | Scale: | 1:50 (@A1) |
| | | Job No: | D1903 |
| Project: | **D-1903 Rush, Construction** | Series: | Housetypes |
| | | Date: | 13/02/20 |
| Drawing Name: | **Commercial+Apt Block A - Ground & First Floor Plans** | Status: | Block A |
| | | Revision | Rev 01 |