Issue ID	Issue Date	Change ID	Change Name
Rev 01	Work in Progress		

Front Elevation
SCALE 1:50

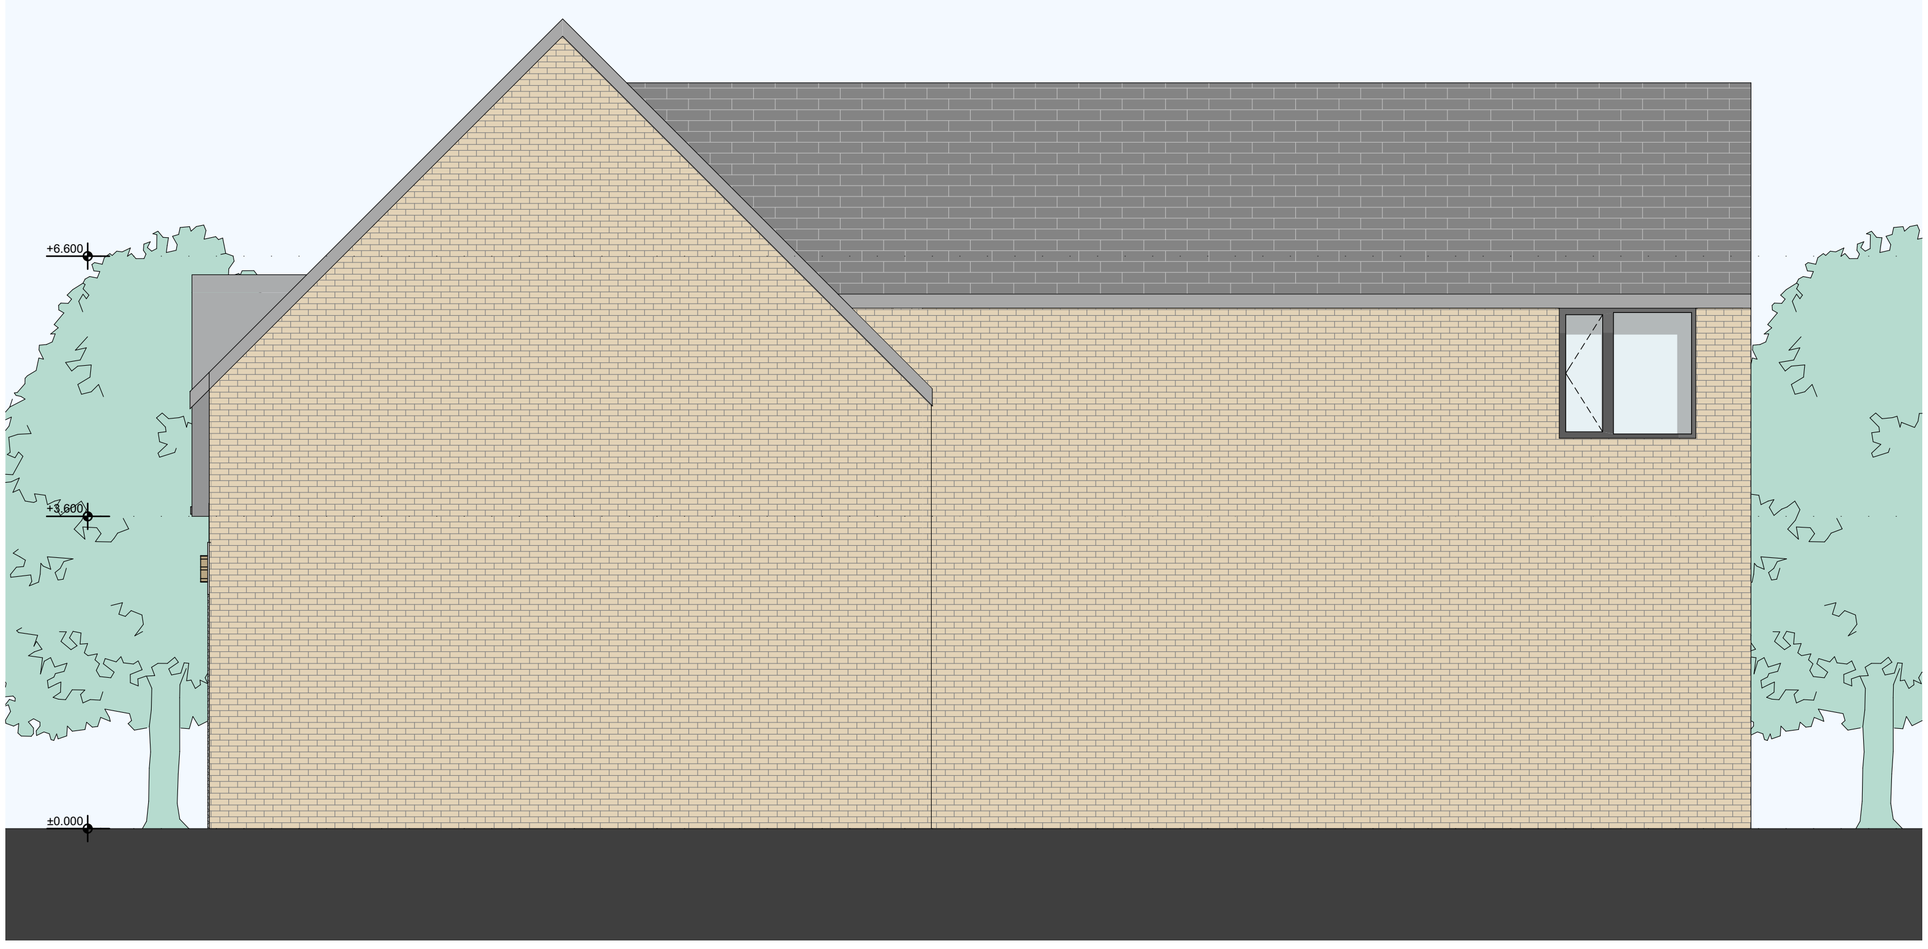

Rear Elevation
SCALE 1:50

DRAFT