Issue ID	Issue Date	Change ID	Change Name
Rev 01	Work in Progress		

Proposed Site Section
SCALE 1:50

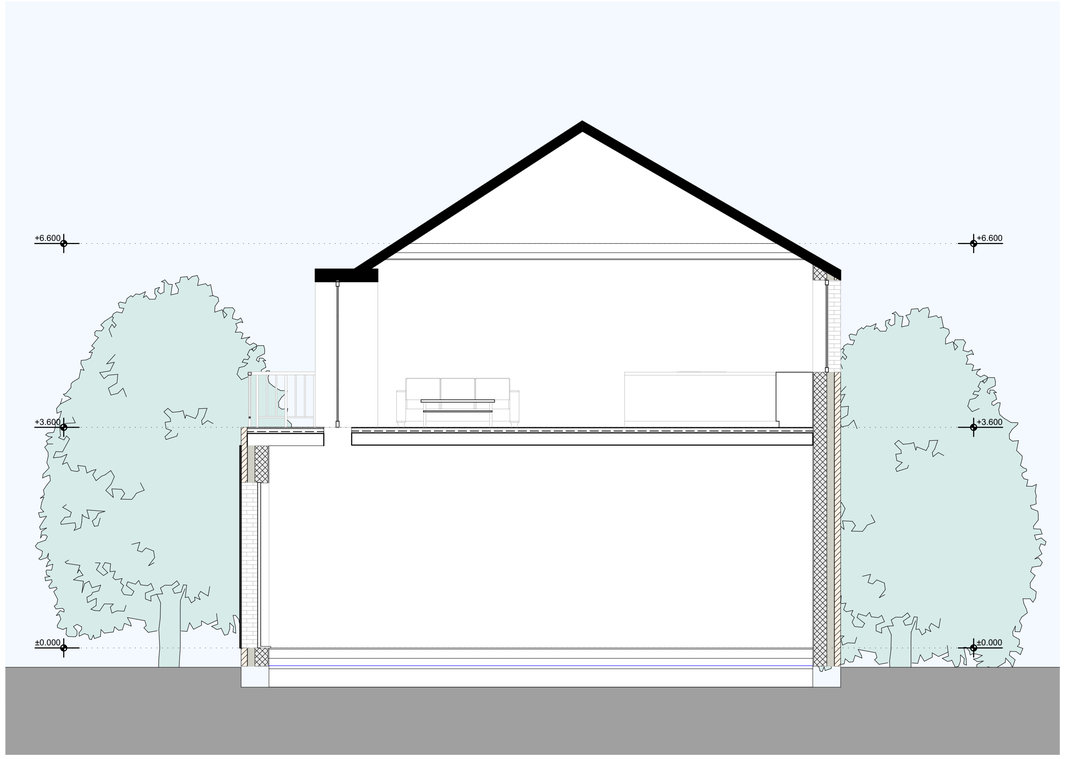

Typical Section B
SCALE 1:50

DRAFT

D E L P H I ARCHITECTS & PLANNING CONSULTANTS

D E L P H I ARCHITECTS + PLANNING CONSULTANTS I UNIT 13, THE SEAPOINT BUILDING, 44-45 CLONTARF ROAD, CLONTARF, DUBLIN 3 I PH: 01 5379127 I EMAIL: info@delphi-design.com I WEB: www.delphi-design.com

DELPHI DESIGN
ARCHITECTURE + PLANNING

Block A

THIS DRAWING TO BE READ IN CONJUNCTION WITH RELEVANT CONSULTANTS DRAWINGS - NOTIFY ARCHITECTS OF ANY DISCREPANCIES
CHECK DIMENSIONS ON-SITE - USE FIGURE DIMENSIONS ONLY - COPYRIGHT RESERVED FOR DELPHI DESIGN LTD.

Layout ID:	**D1903-A-05**	Scale:	1:50 (@A1)
		Job No:	D1903
Project:	**D-1903 Rush, Construction**	Series:	Housetypes
		Date:	13/02/20
Drawing Name:	**Commercial+Apt Block A - Typical Section**	Status:	Block A
		Revision	Rev 01