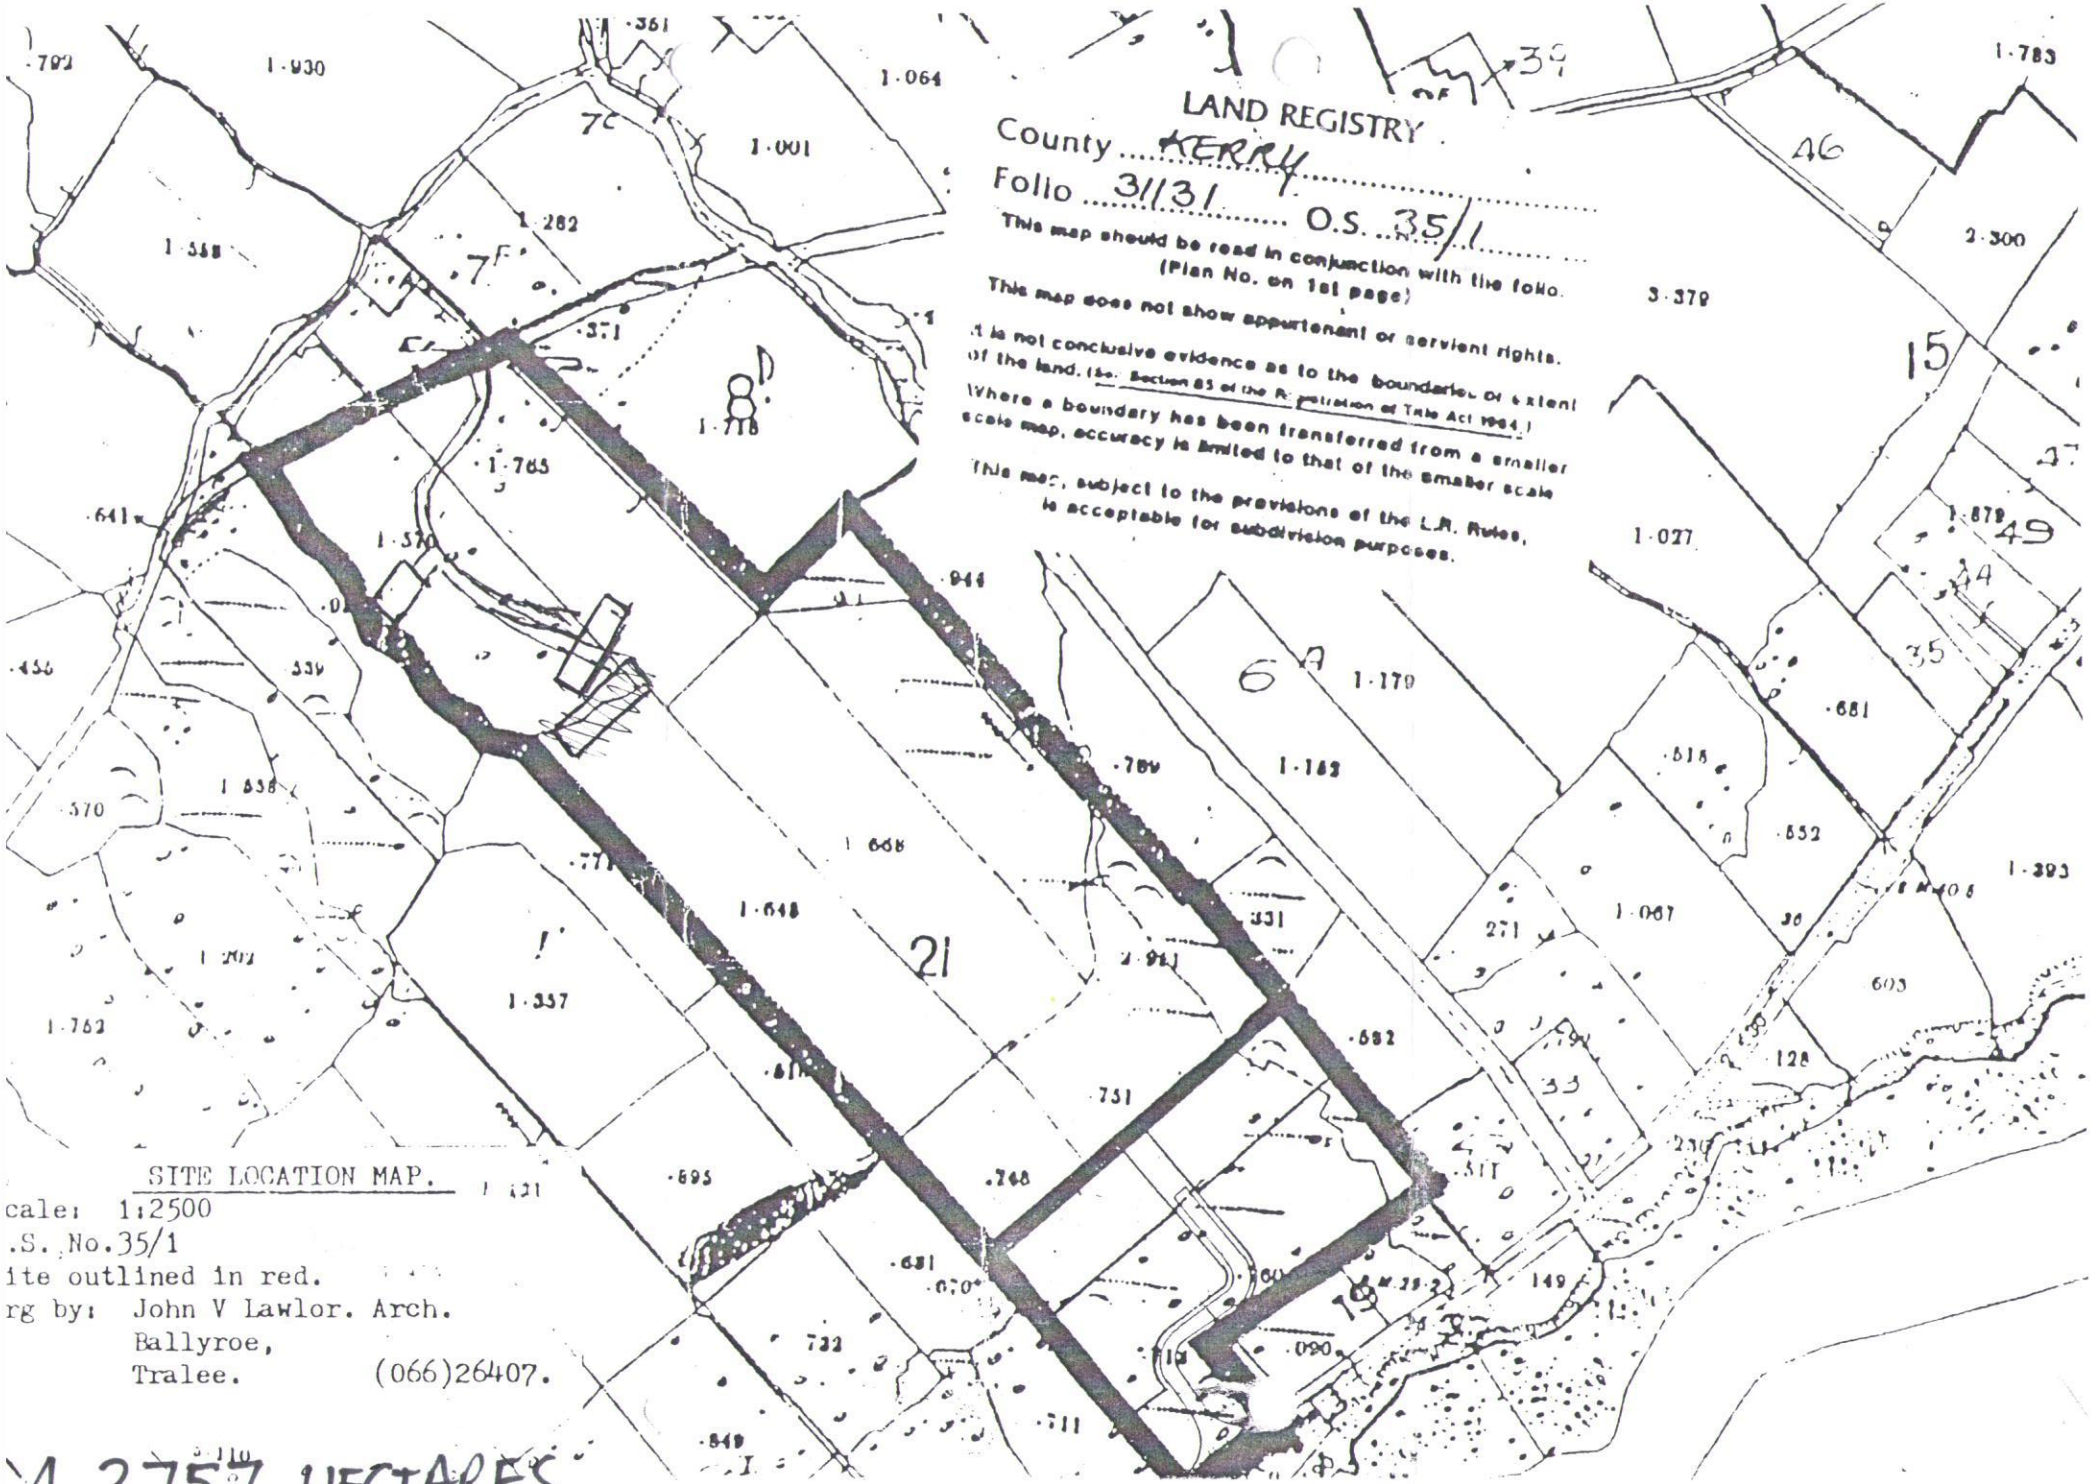

SITE LOCATION MAP.

cale: 1:2500
.S. No.35/1
ite outlined in red.
rg by: John V Lawlor. Arch.
Ballyroe,
Tralee. (066)26407.

4.3757 HECTARES