NORTHWEST ELEVATION 1:100

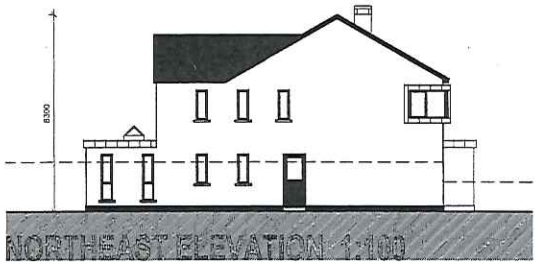

NORTHEAST ELEVATION 1:100

SOUTHEAST ELEVATION 1:100

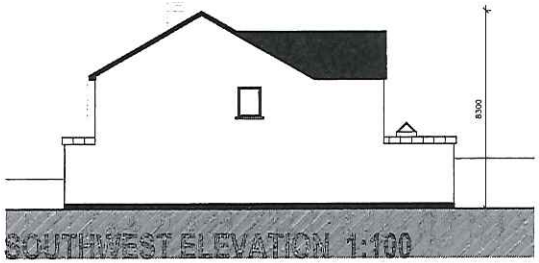

SOUTHWEST ELEVATION 1:100

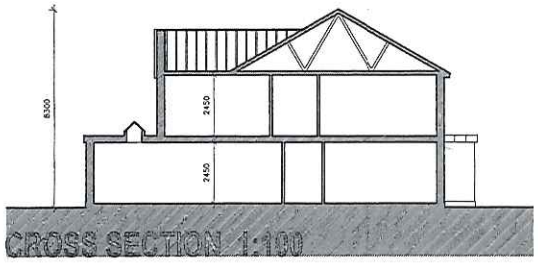

CROSS SECTION 1:100

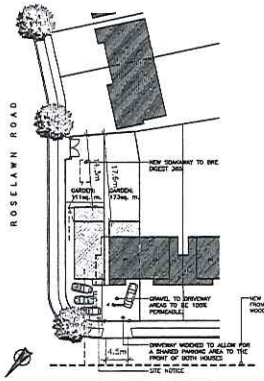

PROPOSED SITE PLAN 1:500

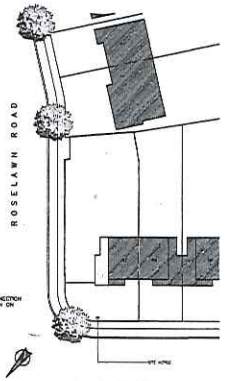

EXISTING SITE PLAN 1:500

LEGEND:

- OUTLINE OF SITE BOUNDARY
- SURFACE WATER DRAINAGE
- WATERMAIN
- EXISTING STRUCTURE
- PROPOSED DWELLING/ EXTENSION
- SIDE EXTENSION TO BE DEMOLISHED
- DIMENSIONS

AREAS:

GROUND FLOOR:	76.36sq. m.
FIRST FLOOR:	58.81sq. m.
TOTAL PROPOSED HOUSE AREA:	135.16sq. m.
SINGLE STOREY EXTENSION AREA:	14.45sq. m.
EXTENSION TO BE DEMOLISHED AREA:	18.06sq. m.

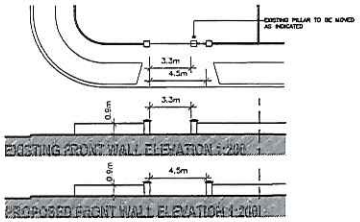

EXISTING FRONT WALL ELEVATION 1:200

PROPOSED FRONT WALL ELEVATION 1:200

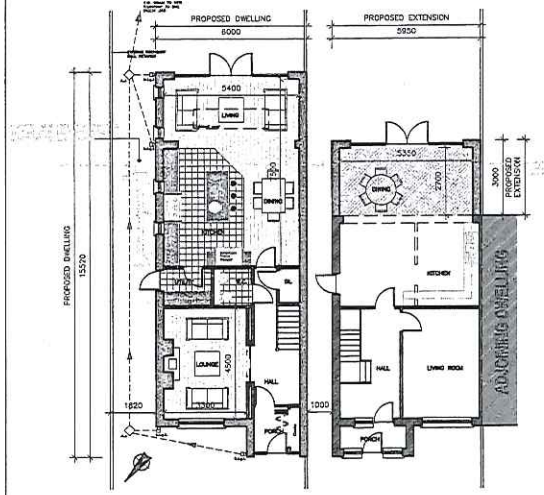

GROUND FLOOR PLAN 1:100

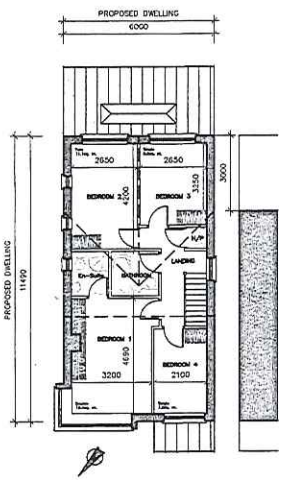

FIRST FLOOR PLAN 1:100

EXTENSION:

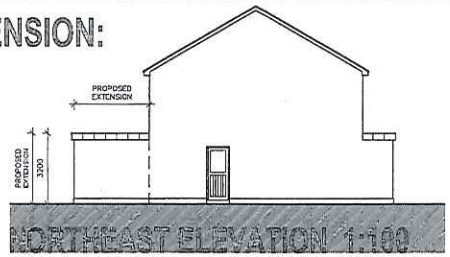

NORTHEAST ELEVATION 1:100

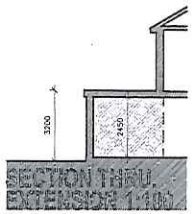

SECTION THRU. EXTENSION 1:100

EXISTING DWELLING 1:200

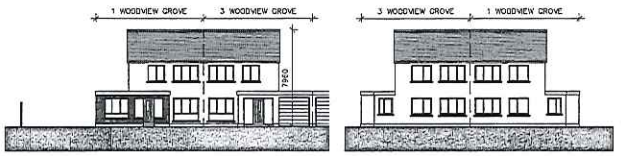

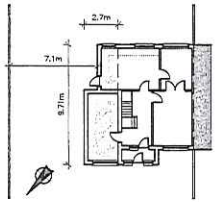

EXISTING GROUND FLOOR PLAN 1:200

Rev.	Date	Description	Appl.
B			
A	DEC. 13	ISSUED FOR PLANNING	

STEPHEN MOLLOY ARCHITECTS
● Registered Architects, RIAI
● Planning consultants
● Residential
● Commercial
12 St. Brigid's Shopping Centre, Main St. Blanchardstown, Dublin 15
T: 01 820 4101
M: 087 2440031
E: info@mollyarchitects.ie
W: www.mollyarchitects.ie

Client: PADRAIG SMITH

Project: PROPOSED DETACHED DWELLING TO SIDE AND SINGLE STOREY EXTN. TO REAR AT: 1 WOODVIEW GROVE, BLANCHARDSTOWN, DUBLIN 15.

Drawing Title: PLANNING APPLICATION DRAWING

23-12-13 FW13 A/ 0144
FINGAL C. C.PL. DEPT

Client Approval and Date

Drawn by: S.M.	Checked by
Date: DECEMBER 2013	Disk Ref. No.
Scale: 1:100, 1:500	
Drawing No.: 01 (OF 1)	Rev.: A

© copyright