A1

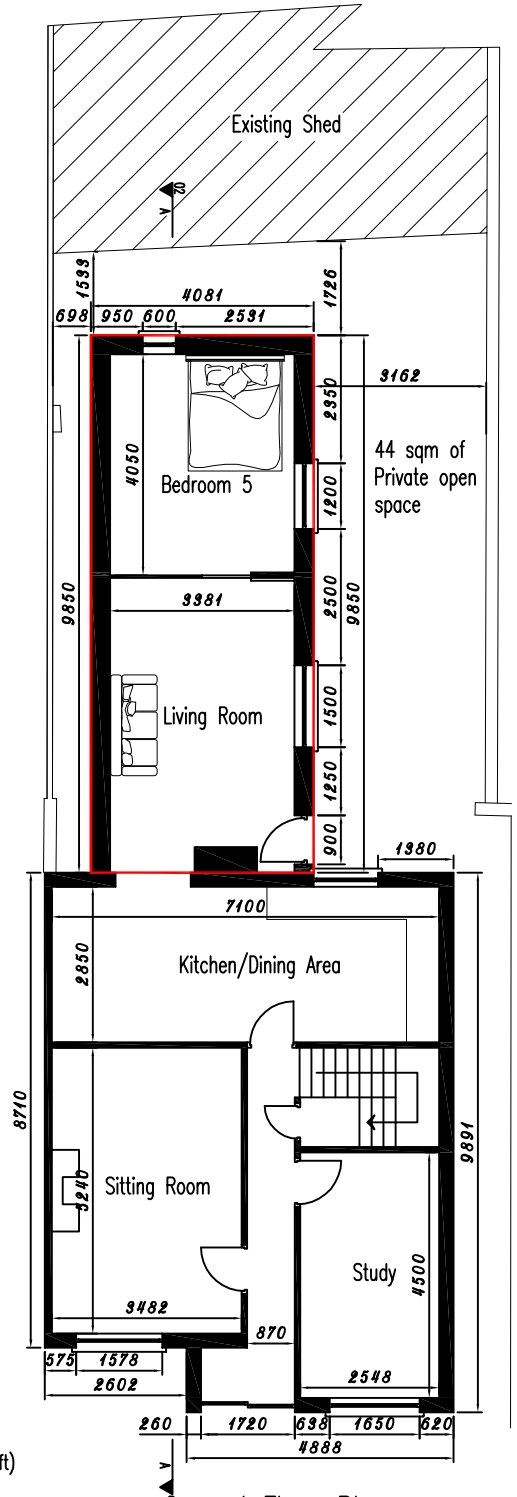

Ground Floor Plan

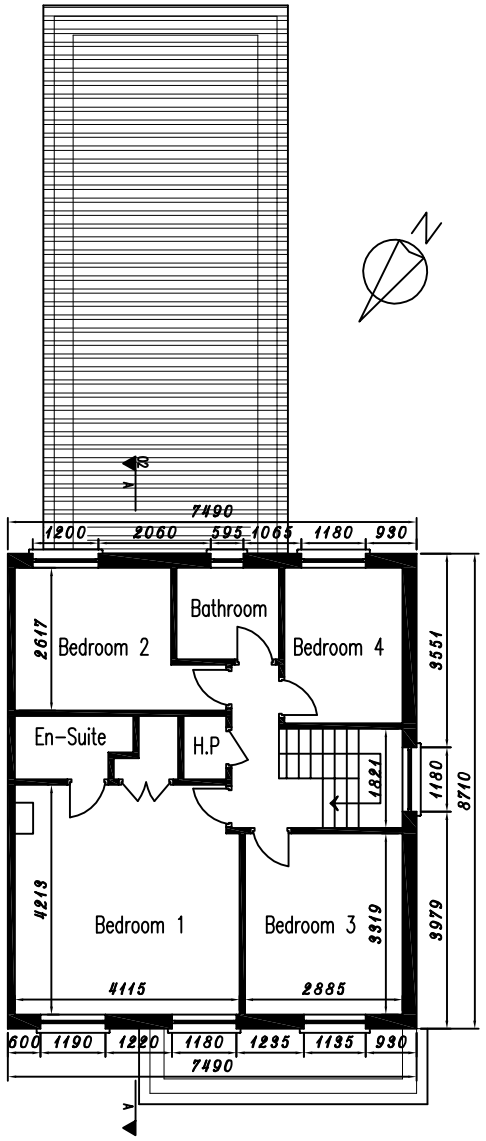

First Floor Plan

GROSS EXISTING GROUND FLOOR AREA = 63 sqm (678 sqft)
GROSS PROPOSED GROUND FLOOR AREA = 32 sqm (344 sqft)
GROSS FIRST FLOOR AREA = 58 sqm (624 sqft)
GROSS TOTAL FLOOR AREA = 153 sqm (1646 sqft)

Rev.	Date	By	Description
P1	11/10	PC	ISSUED FOR PLANNING

Drawing Status
PLANNING

Job Title
John Deegan,
No 220 The Oaks,
Newbridge,
Co.Kildare.

Drawing Title
PROPOSED:
Plans

S K DESIGN
Redcraigh Road,
Aughrim, Co. Wicklow
Tel: 0402 24880 Fax: 0402 24679

Scales 1:50 Originator PC
Checked Approved Date 10/08

Job No.	Drawing No.	Rev.
1030	03	P1