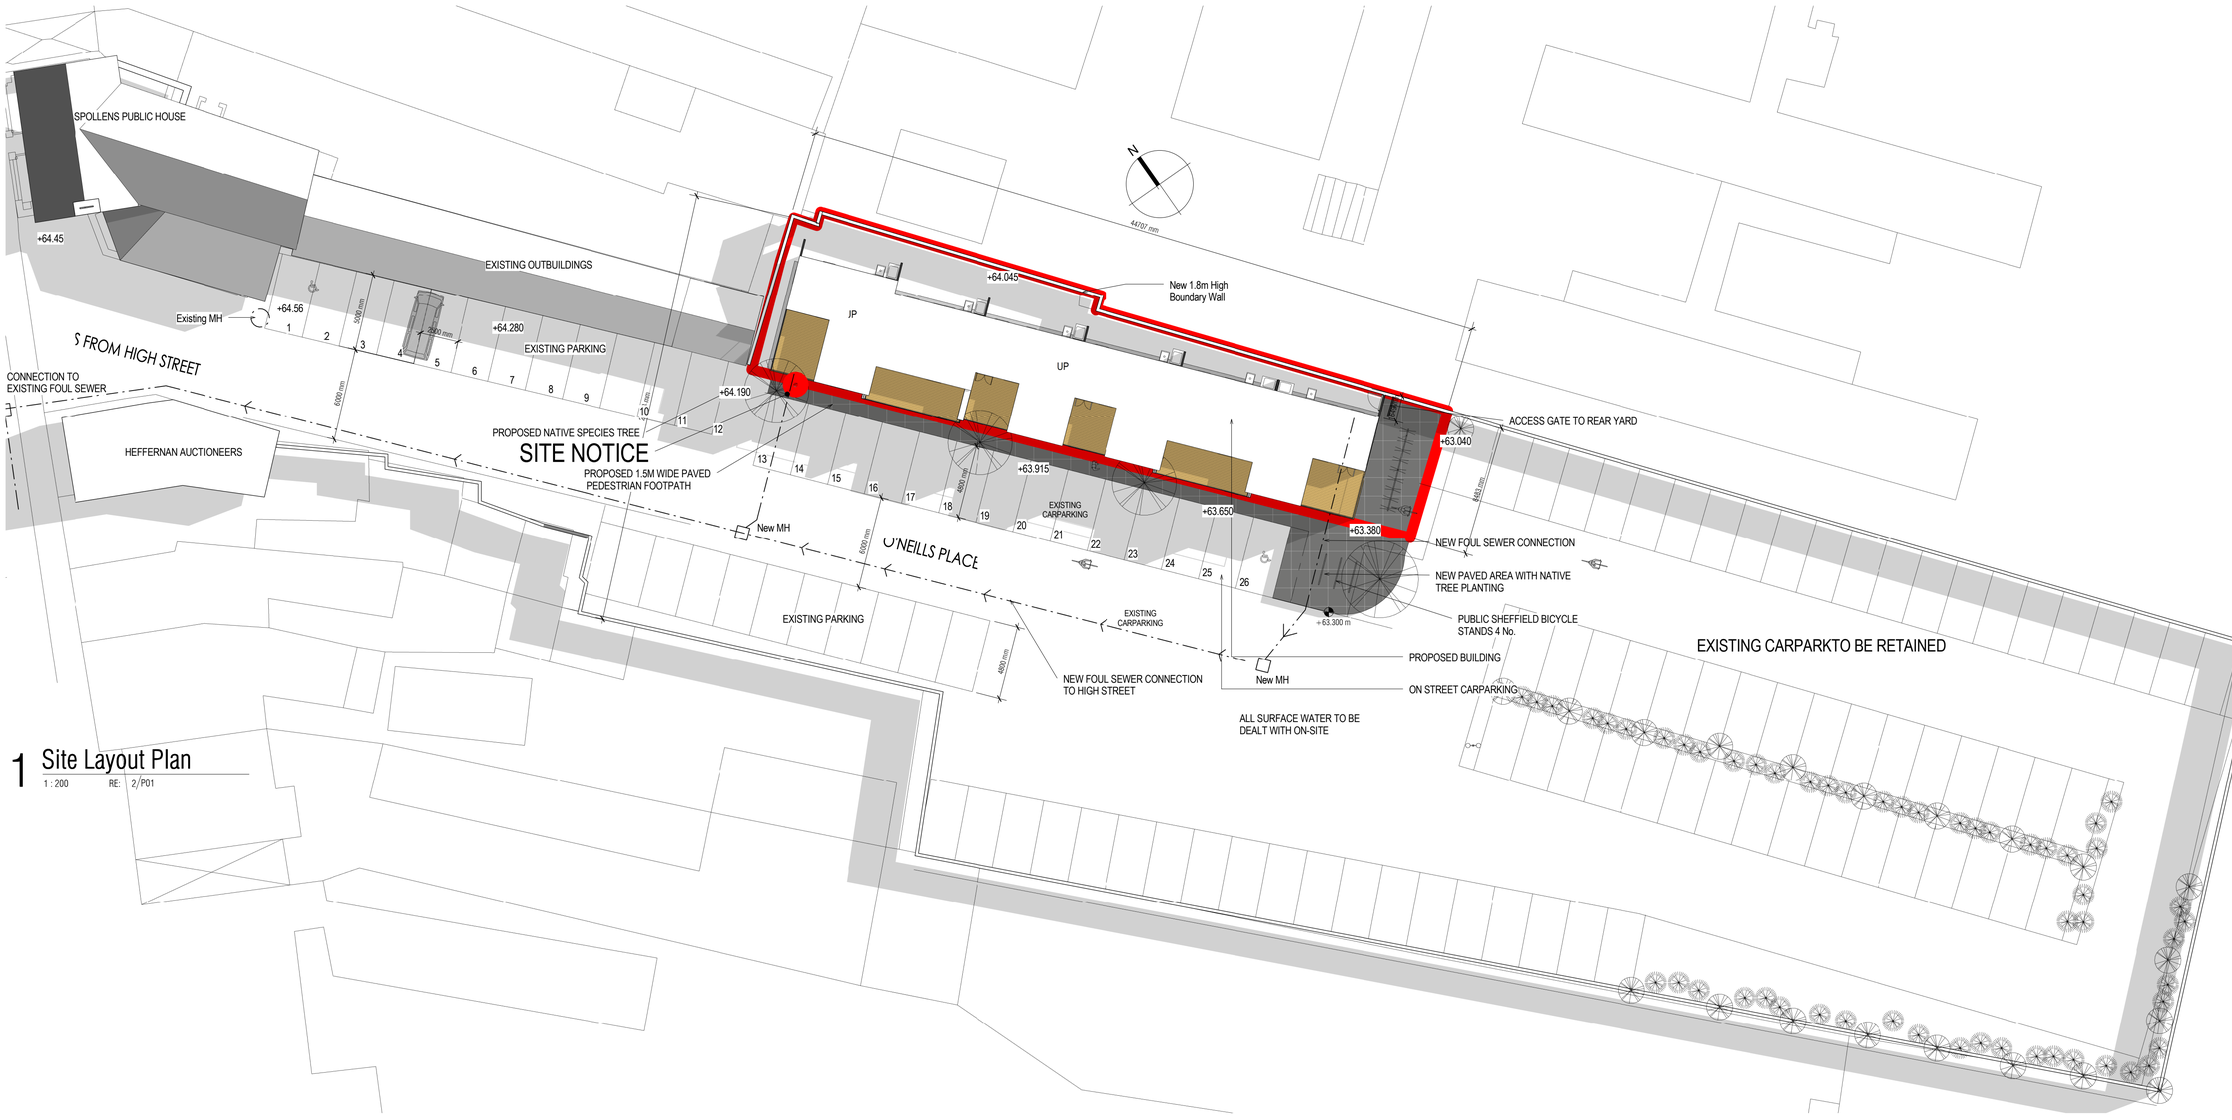

1 Site Layout Plan

1 : 200 RE: 2/P01

2 Contextual Elevation

1 : 200 RE: 1/SK01

1. Copyright © 2010 AXIS Architecture
2. Work to figured dimensions only. Do not scale drawing.
3. The contractor is responsible for checking all levels and dimension on site and shall refer all discrepancies to the Architect.
4. Where appropriate, for details of r.c. structure, or mechanical and electrical details, see Engineers drawings.
5. Proprietary items shall be fixed in strict accordance with manufacturers instructions.
6. Sizes of proprietary items shall be checked with manufacturer.
7. The contractor shall be responsible for the coordination of structure, finishes and services.

NOTES:

Ordnance survey Ireland Licence No AR 0045816
© Ordnance survey Ireland Government of Ireland

Rev	Description	Date	Issued

Client:
James O'Connor
Project:
Town Houses

Address:
O'Neill Place, Tullamore, Co Offaly.

Sheet Name:
Mapping

Drawing No: P01 **Revision**
Scale: 1 : 200 ON A1 SHEET **Date:** July 2021
Prepared: Author **Job No:** 1624

AXIS architecture
19 High Street, Tullamore, Co. Offaly.
T: 057 9329628 F: 057 9329638 E: info@axisarch.ie

RIBA

C:\Users\ceil\Desktop\axis architecture\Housing Units 21\1624-PA-01-RevA.rvt

20/07/2021 14:27:27