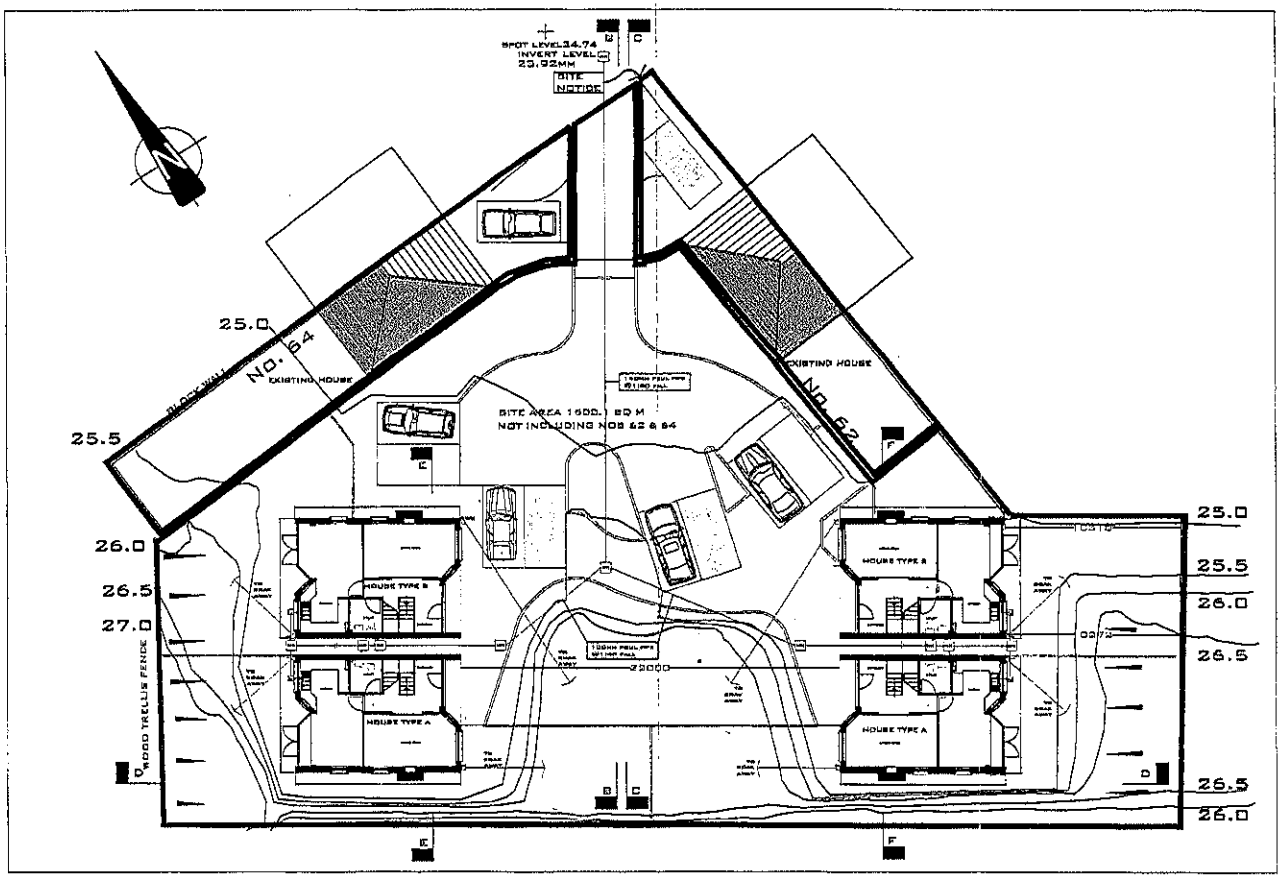

DRAINAGE PLAN 1/200

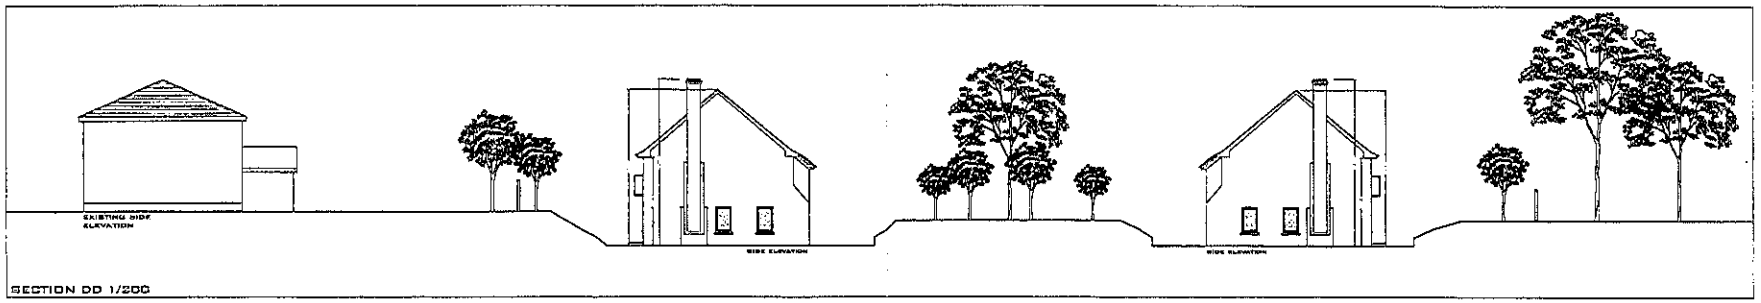

SECTION DD 1/200

DUN LAOGHAIRE - RATHDOWN COUNTY COUNCIL
15 JUL 2010 D10 A/0393
PLANNING DEPARTMENT
REC SECTION

THIS DRAWING IS COPYRIGHT AND MAY NOT BE USED FOR ANY PURPOSE WITHOUT THE CONSENT OF ROBERT FOWLER ASSOCIATES

ROBERT FOWLER ASSOCIATES FRIAI ARCHITECTS
MONT ALTO HOUSE, SORRENTO RD. DALKEY CO. DUBLIN. TEL. 01 2858529
EMAIL ROBERTFOWLER@EIRCOM.COM

CLIENT	DANN/MURRAY
JOB	HOUSING
SITE	62 / 64 DORNEY COURT, SHANKILL
DRAWING	PROPOSED SITE SECTION & DRAINAGE
SCALE	1 : 200
DATE	30/04/09
DRAWN	F DUFFY
REVISION	30/04/09