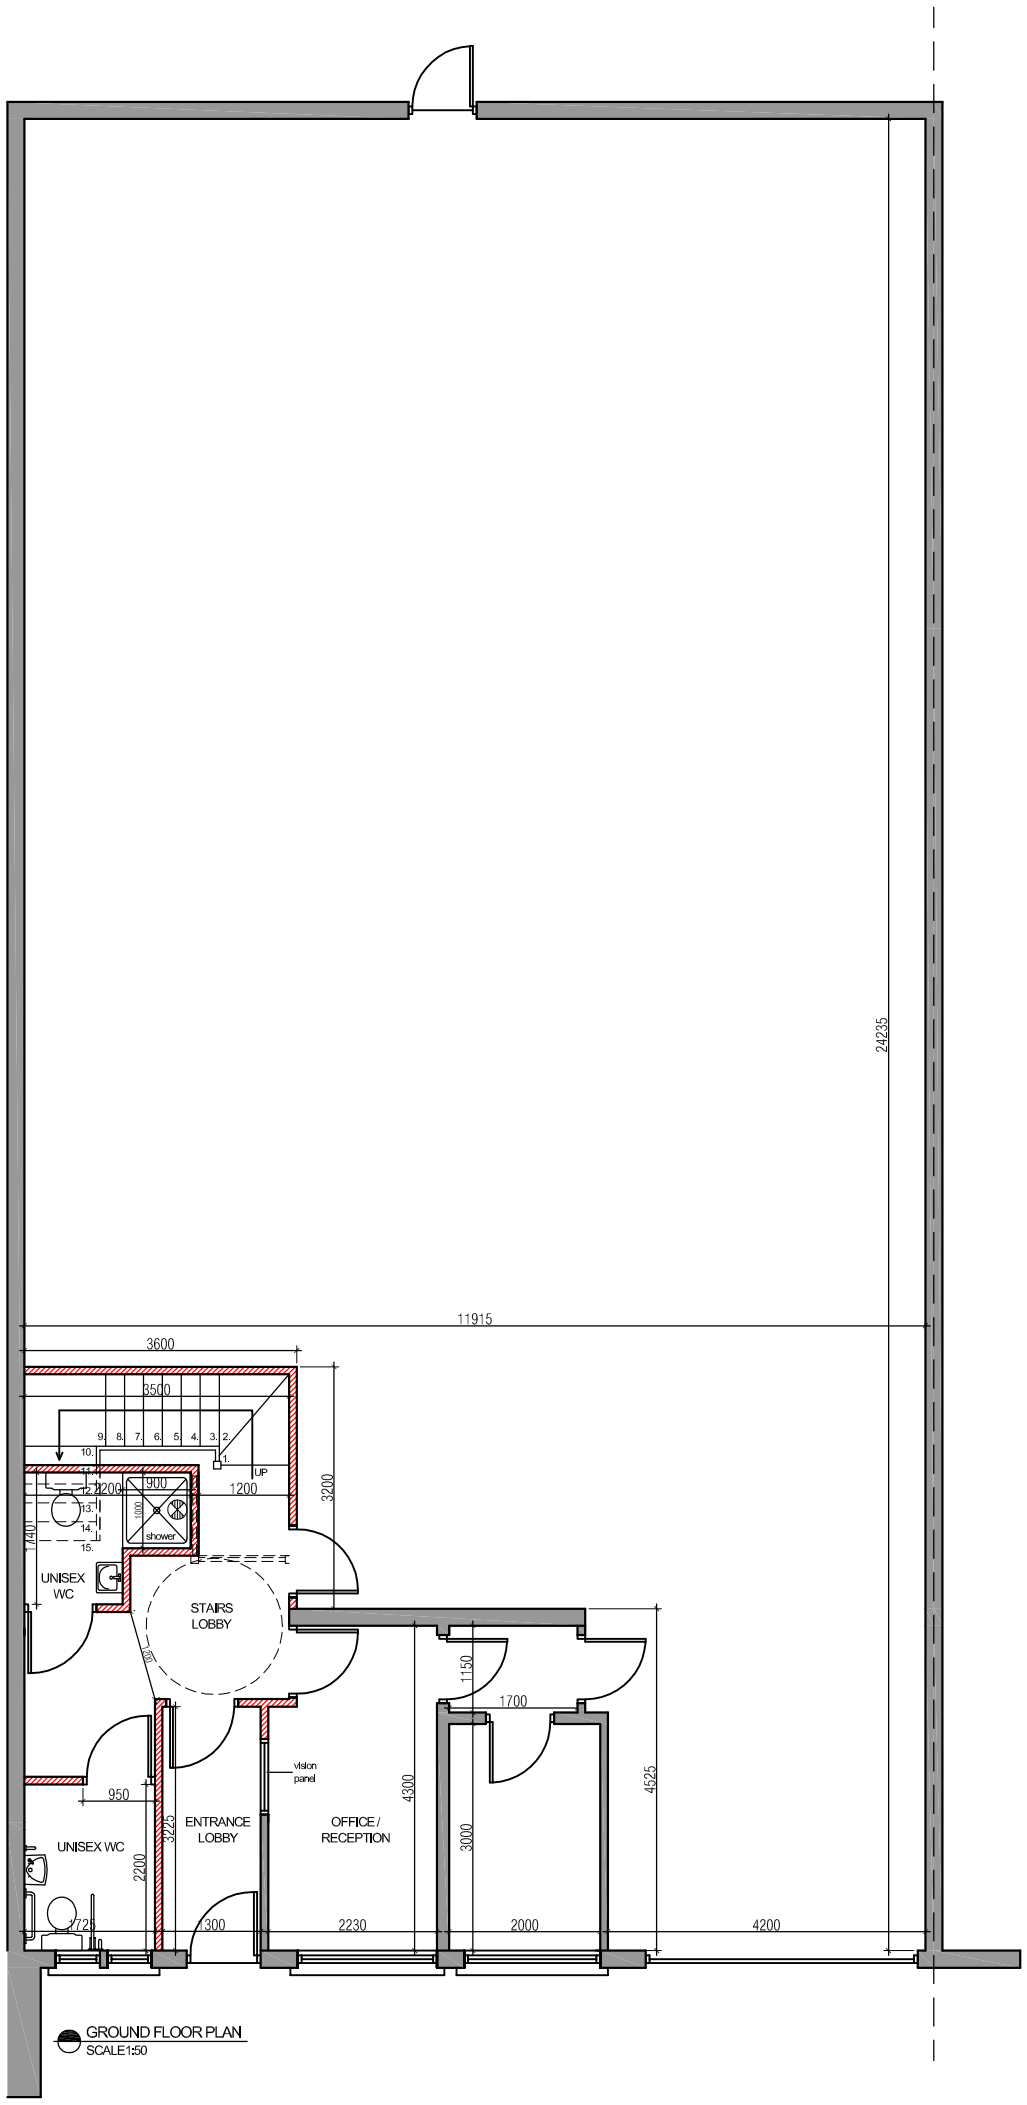

GROUND FLOOR PLAN
SCALE1:50

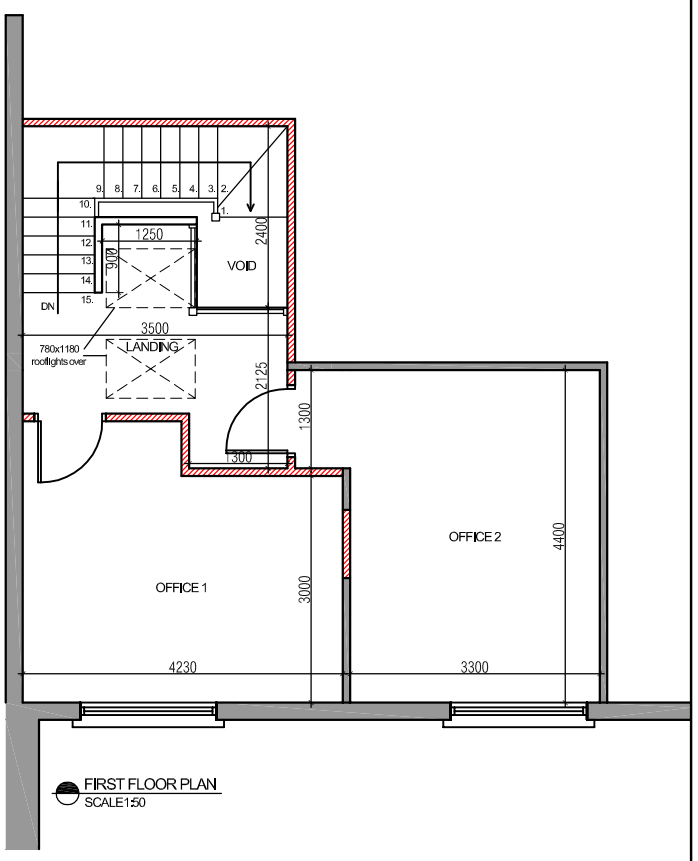

FIRST FLOOR PLAN
SCALE1:50

No.	Revision	Date

CROSS
Chartered Building Surveyor
JOHN J CROSS MSCS MCIOB
11 An Crois
Allenwood Cross
Allenwood
Naas
Co.Kildare
Tel: 045 860284
Fax: 045 860131
E:information@johnjcross.com

.....opening doors to successful building