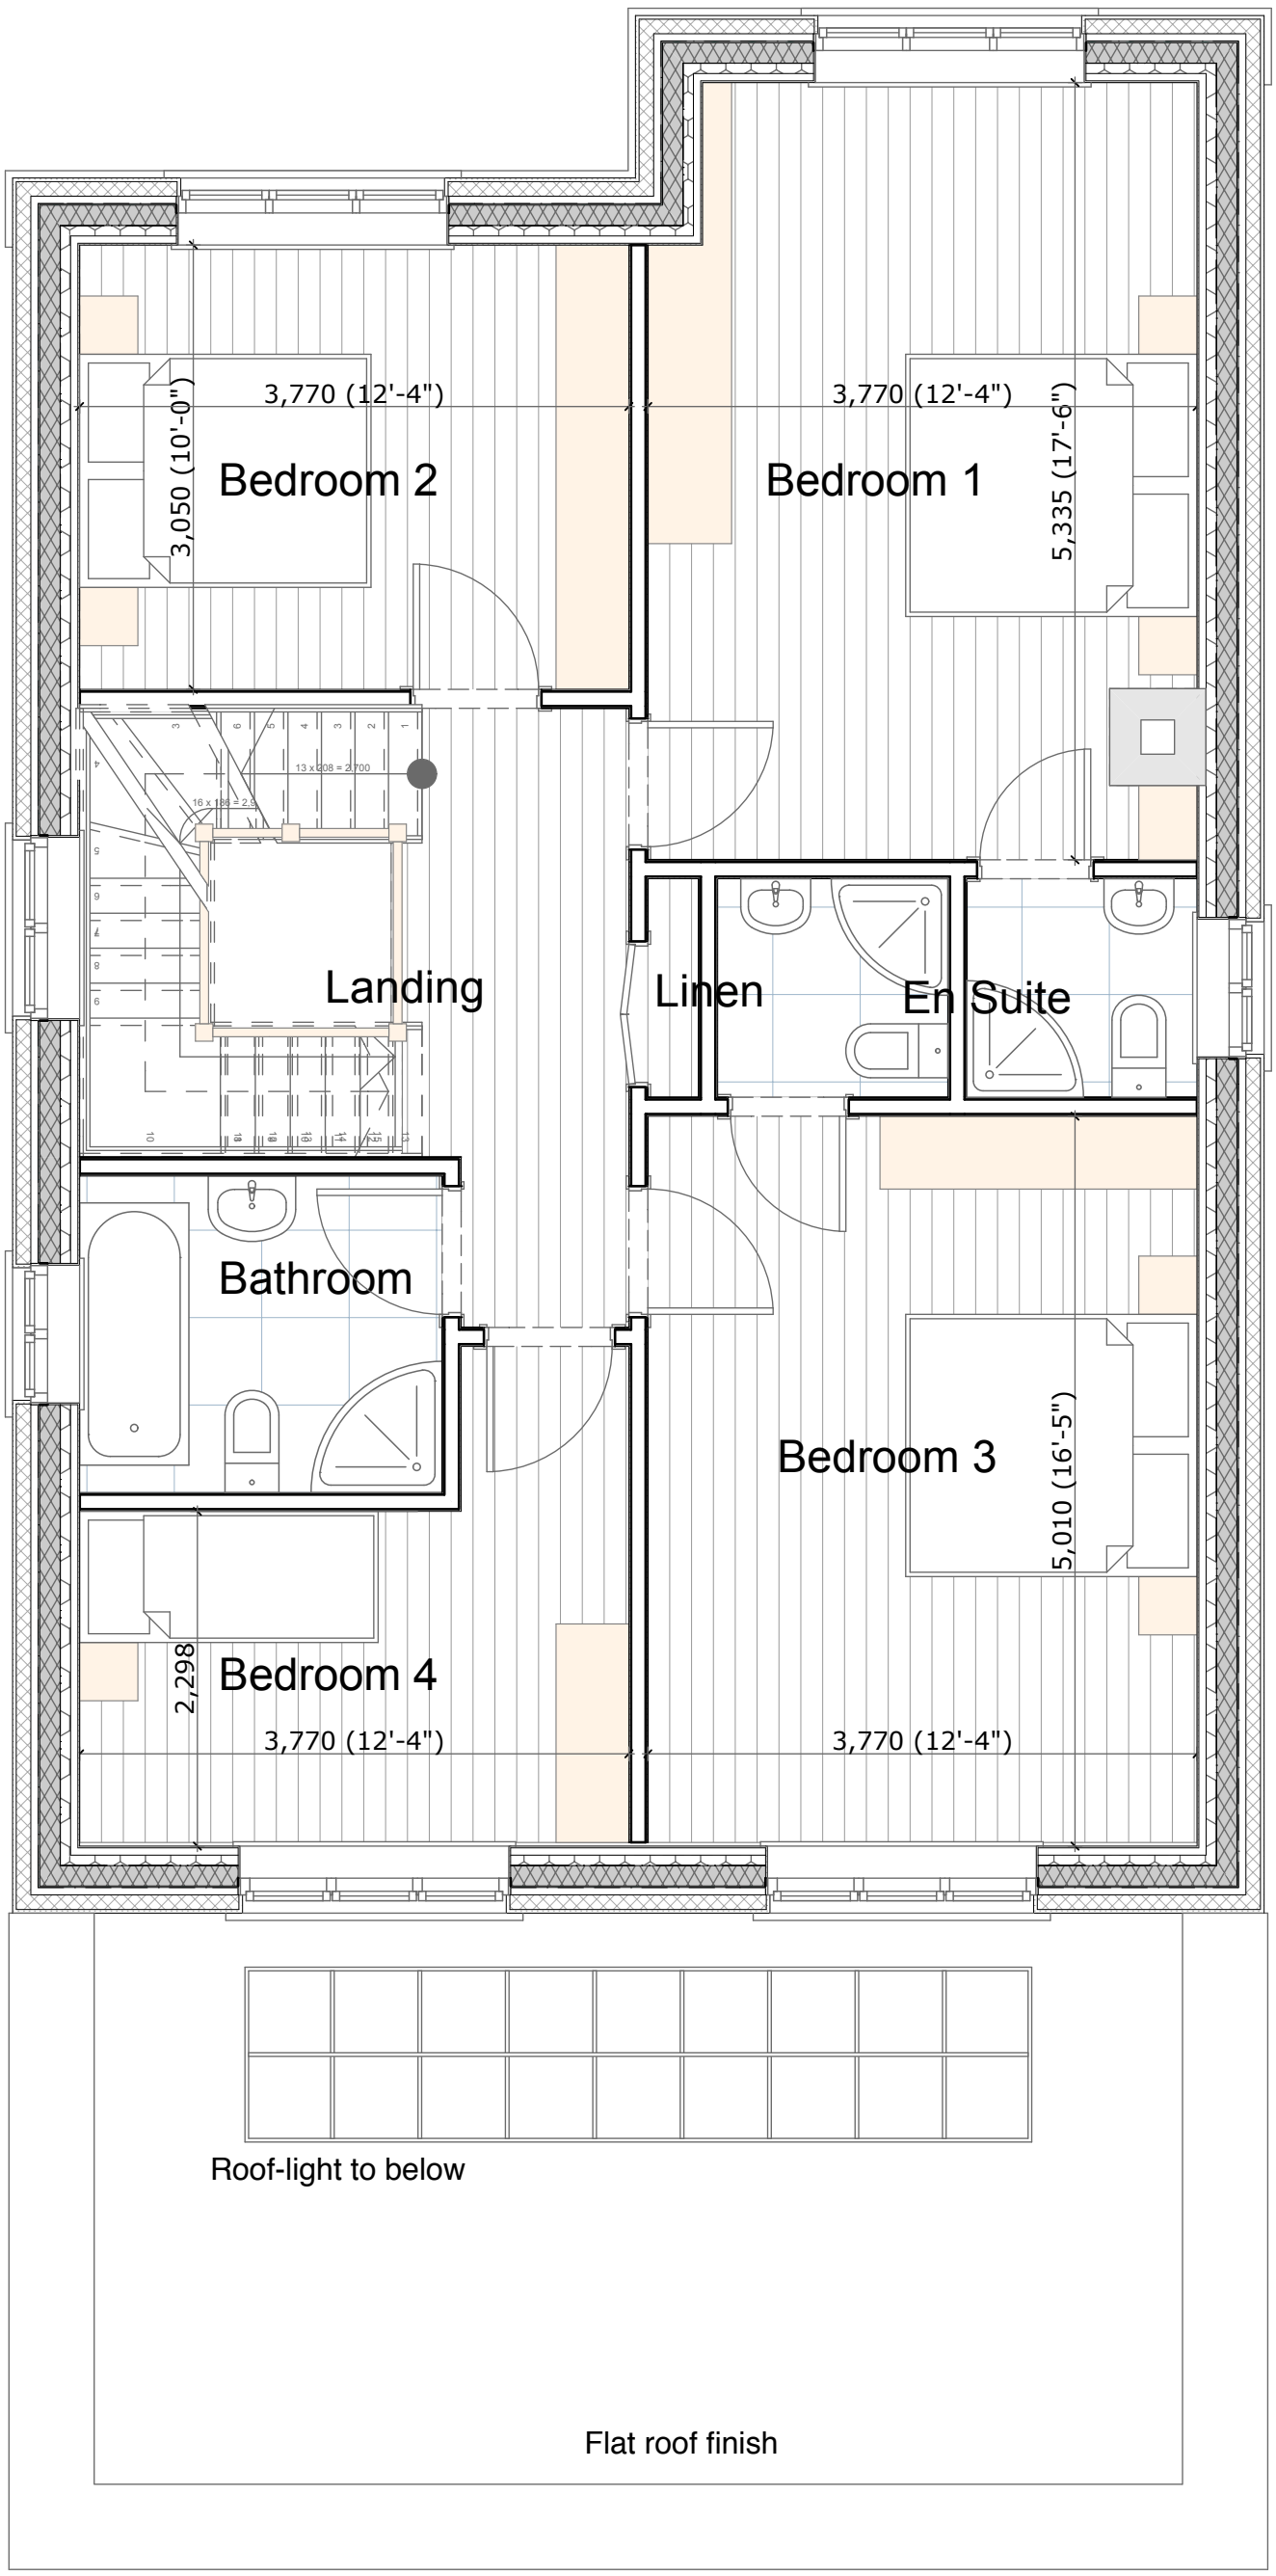

McM-02 FIRST FLOOR PLAN - HOUSE A 1:50