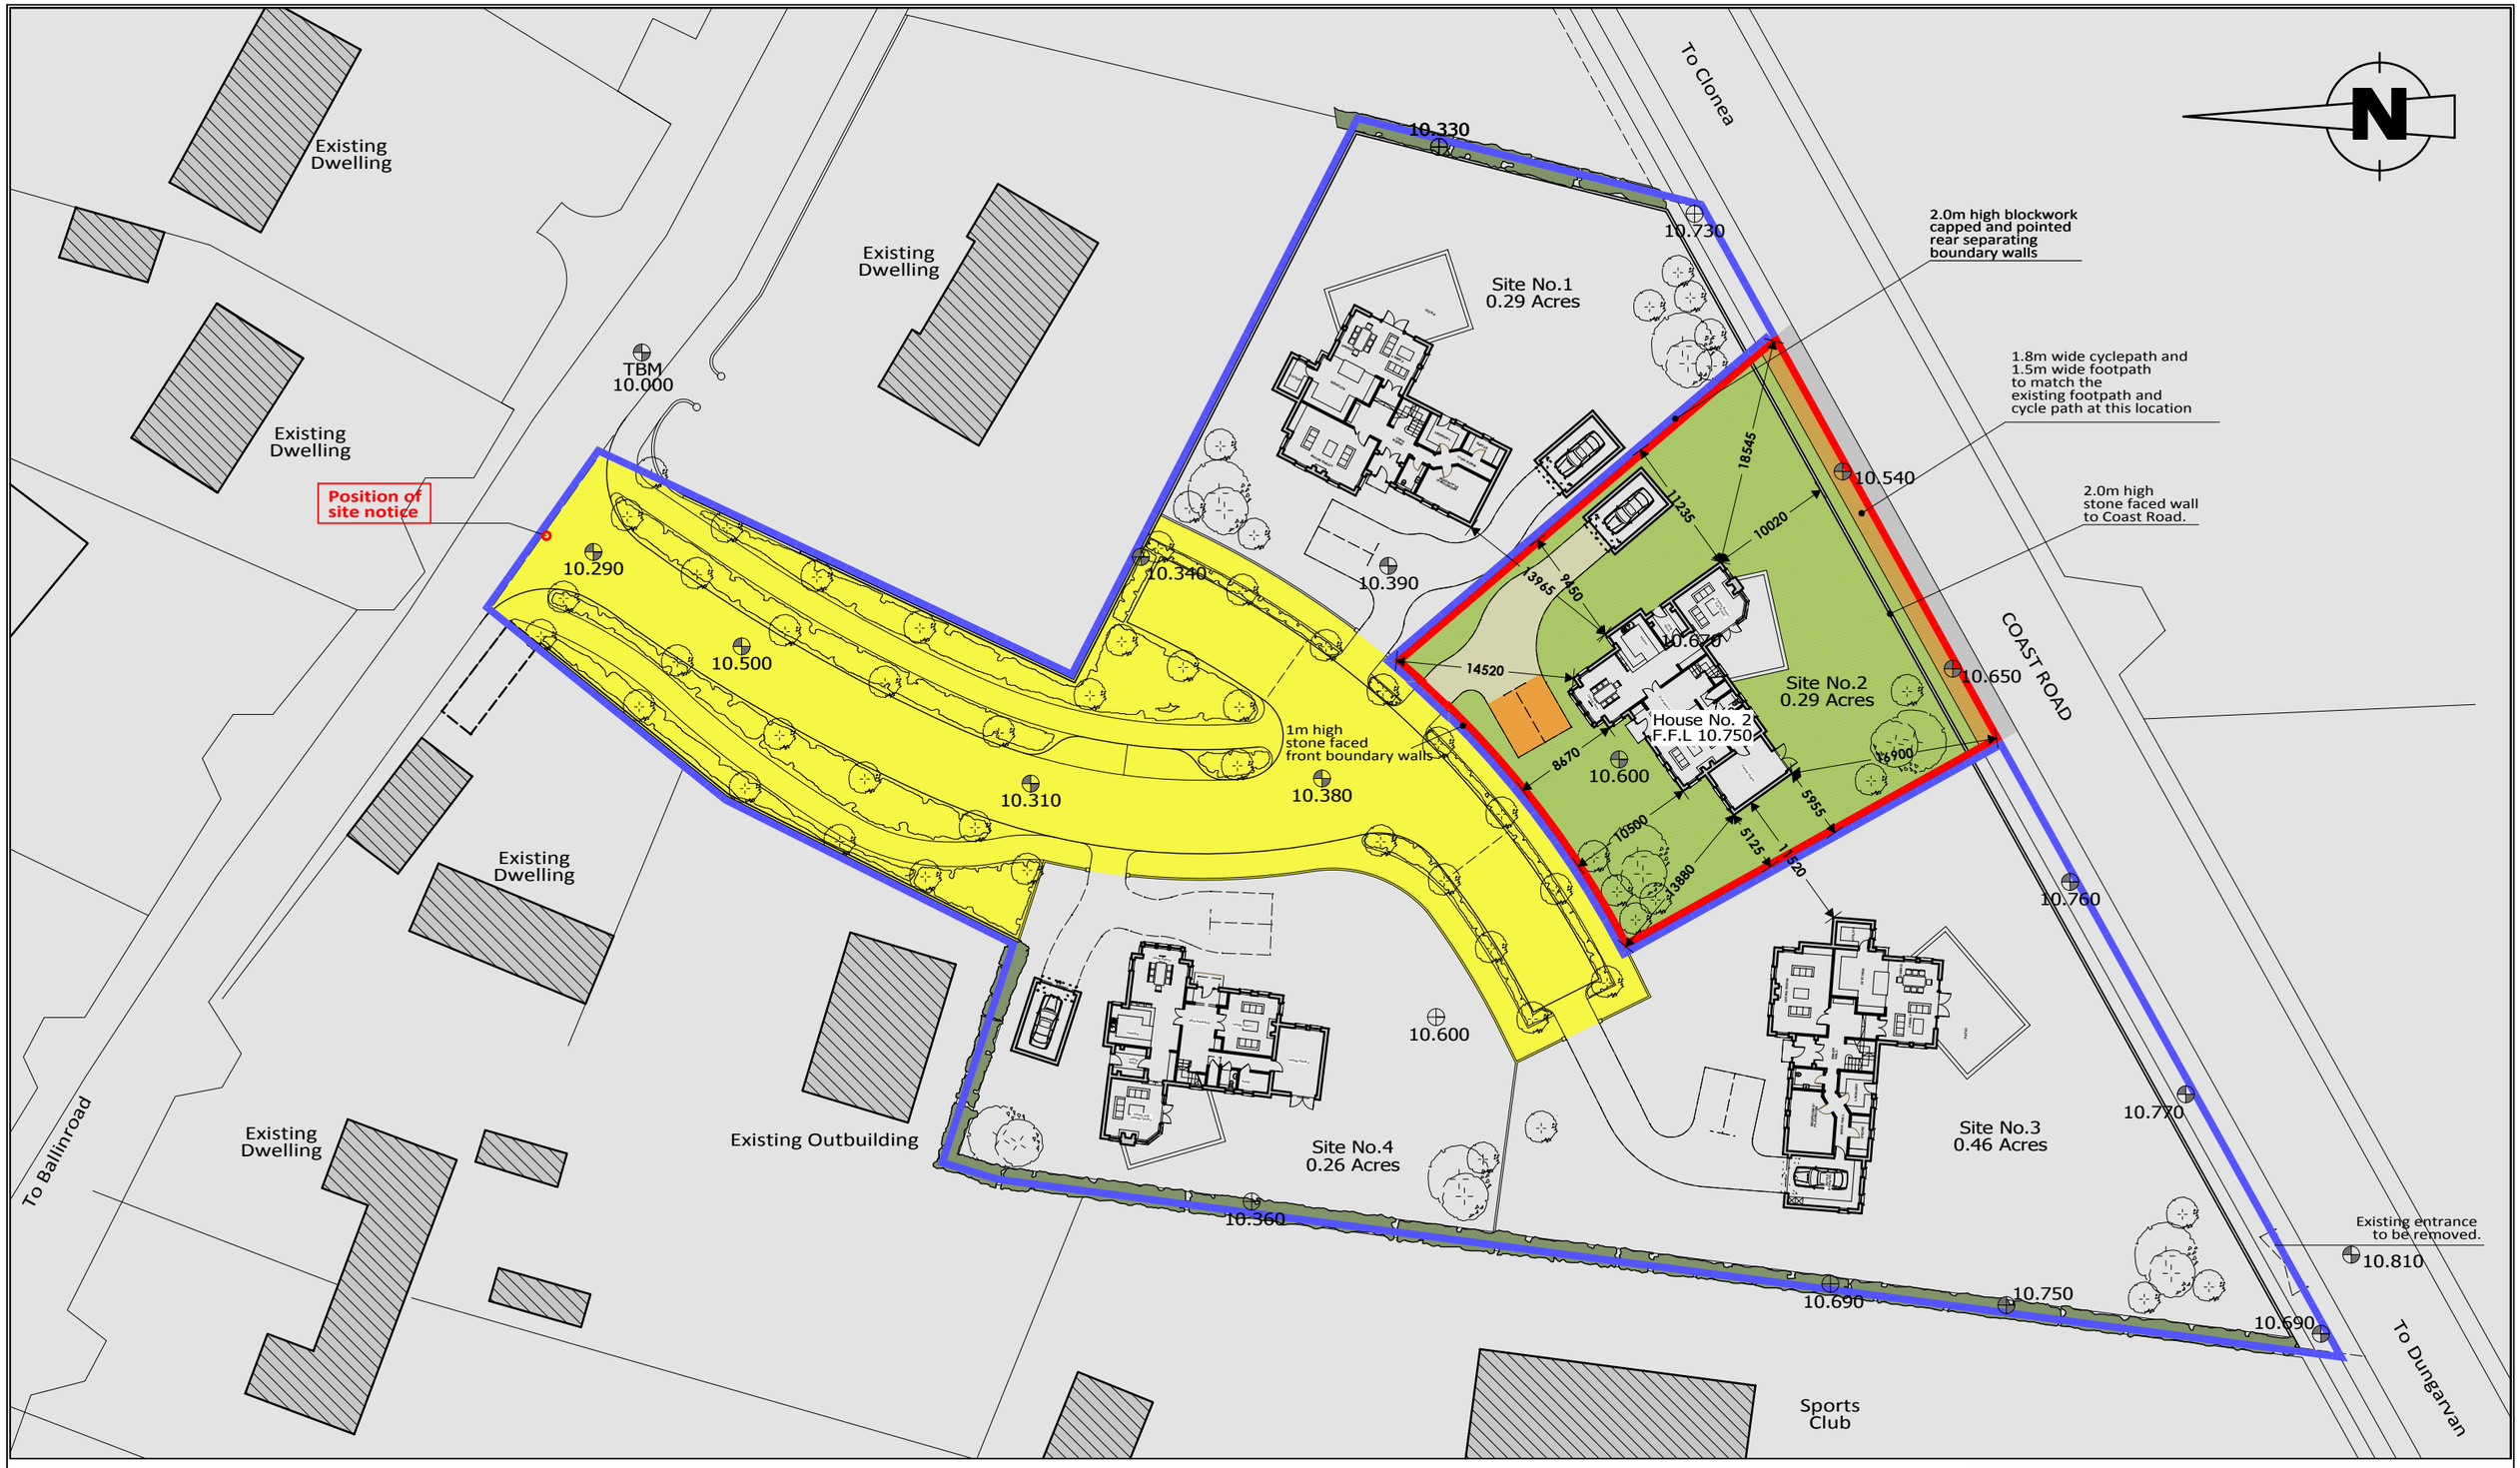

Walls:

plaster painted render finish
plaster painted plinth

Windows:

selected timber / PVC windows
double glazed PVC / timber
windows and patio doors
hardwood entrance door
to later detail

Roof:

blue/black selected slate
PVC fascia and soffit
in selected colour

Misc:

decorative clay chimney pots

Wayleave

Application Boundary

Area in ownership of the applicant

PROPOSED HOUSING
AT BALLINROAD
DUNGARVAN
CO. WATERFORD

Site Layout Plan
Site No.2 / House No.2
scale 1:500
drawing no: PL.006

OHS *Design*
Broomfield, Midleton,
Co. Cork

Oct.2010

This drawing is to be used
for planning permission purposes only
Planning Ref. No. 10/273