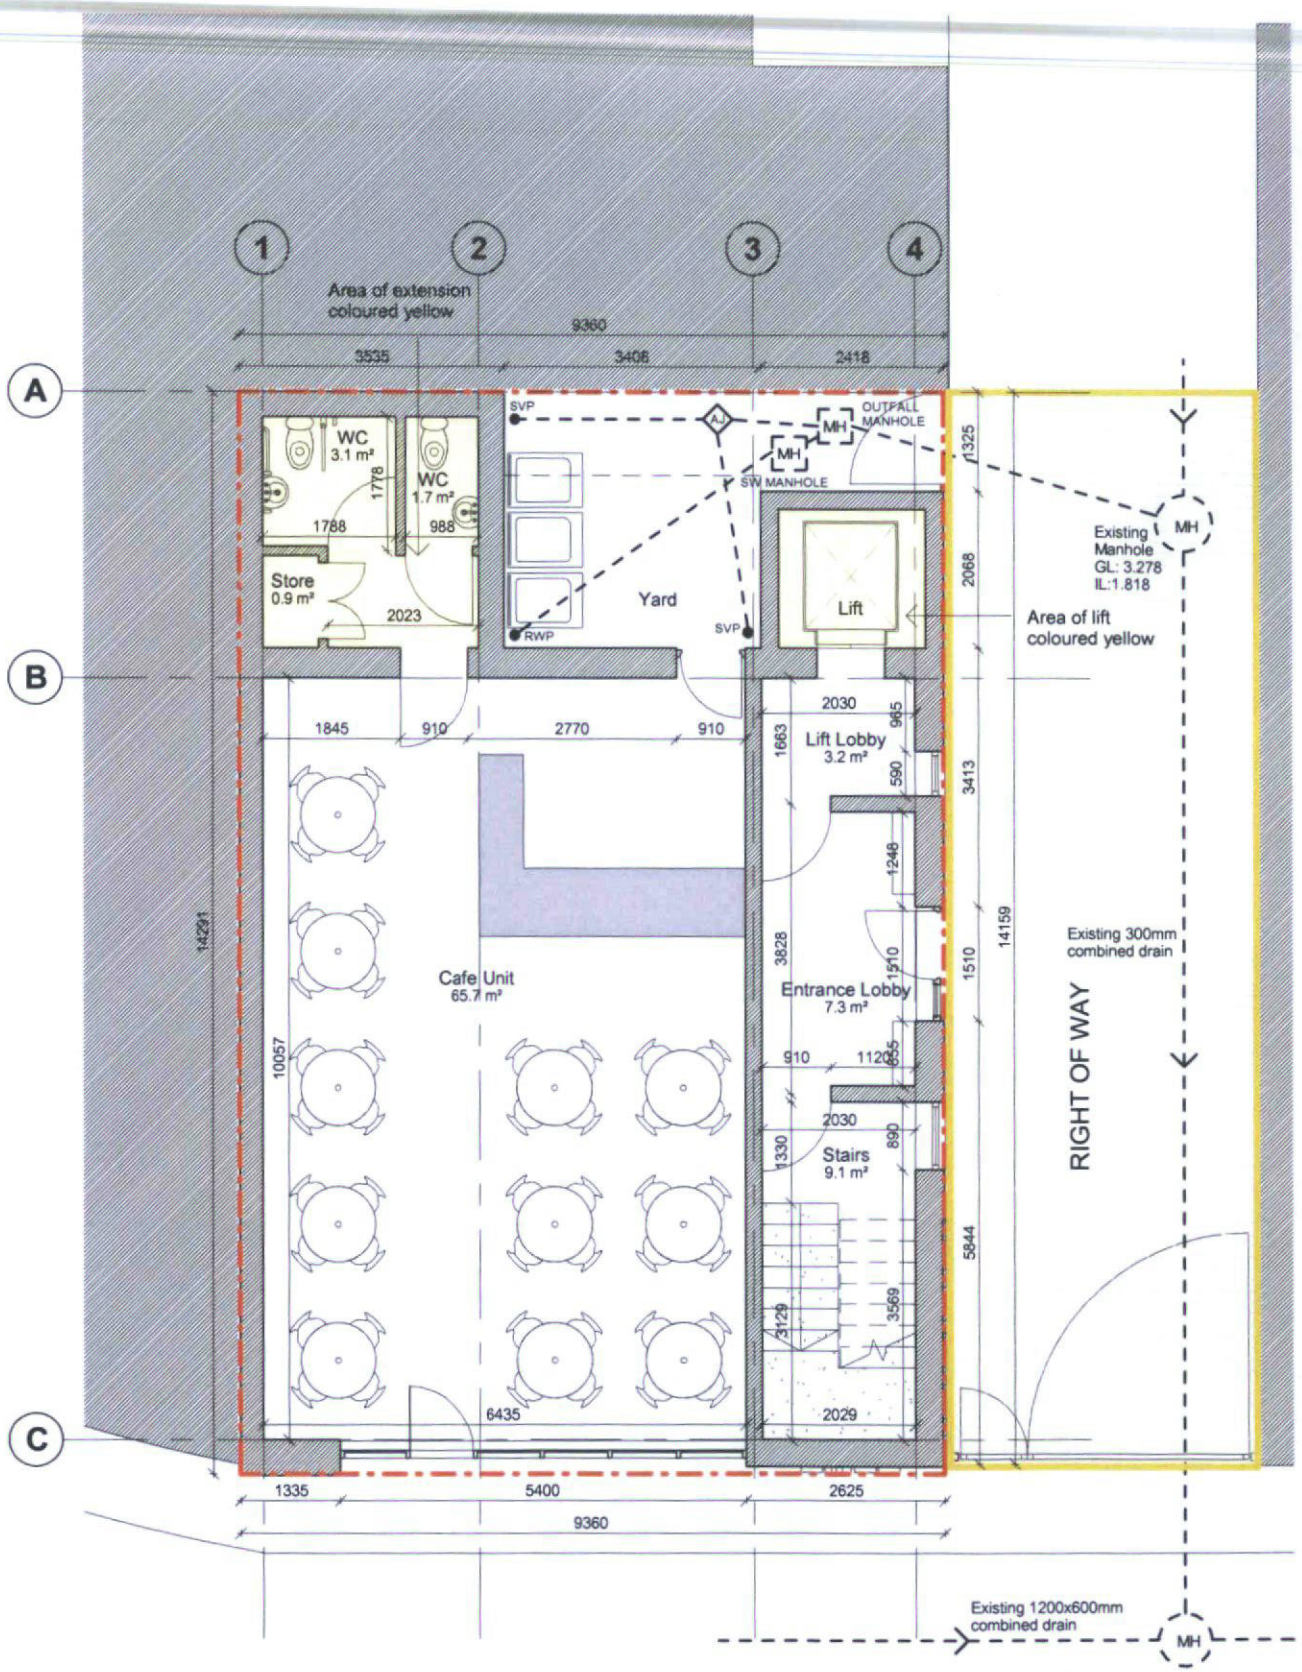

Proposed Ground Floor Level
1 : 100

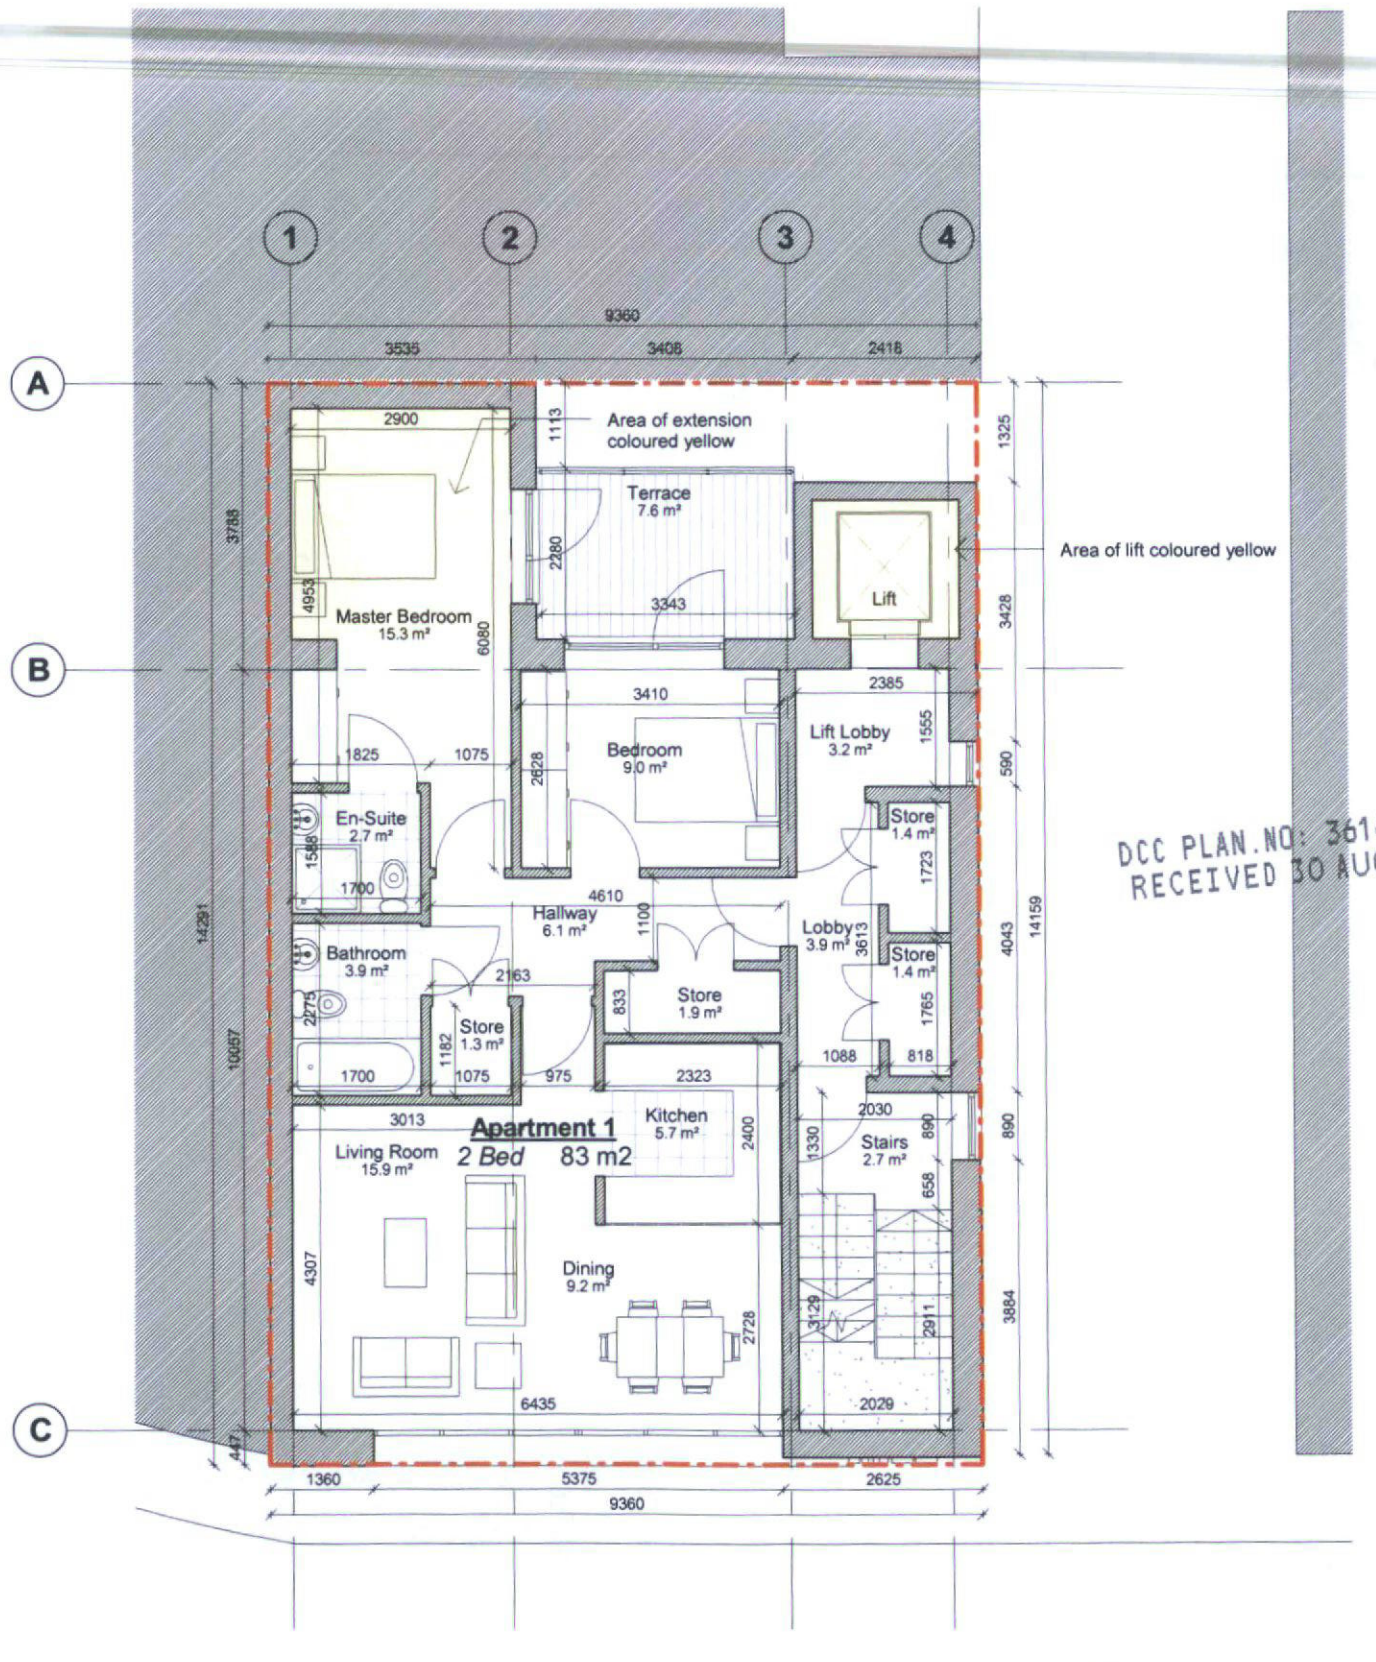

Proposed First Floor Level
1 : 100

DCC PLAN.NO: 3614/16
RECEIVED 30 AUG 16

Notes:
1. Do not scale this drawing. Only stated dimensions to be used.
2. Any discrepancies to be immediately notified to Architects.
3. All dimensions to be checked on site and prior to fabrication.
4. All works to be carried out in accordance with Building Regs., Planning Permission, Fire Safety Certificate and Safety Plan.

Revision details:	Rev. Date:

Client: M. Doran

Date: August 2016

PIERCE-ASSOCIATES ARCHITECTS
104 FRANCIS STREET, DUBLIN 8.
t: (+353 1) 454 9911 f: (+353 1) 4548166
h: www.parch.net e:info@parch.net

Project: Little Strand Street

Drawing: Proposed Ground & First Level Floor Plan

Scale: 1 : 100

Project: 14.09

Drg.No.: PP.05

Drawn By: AM

Revision: –