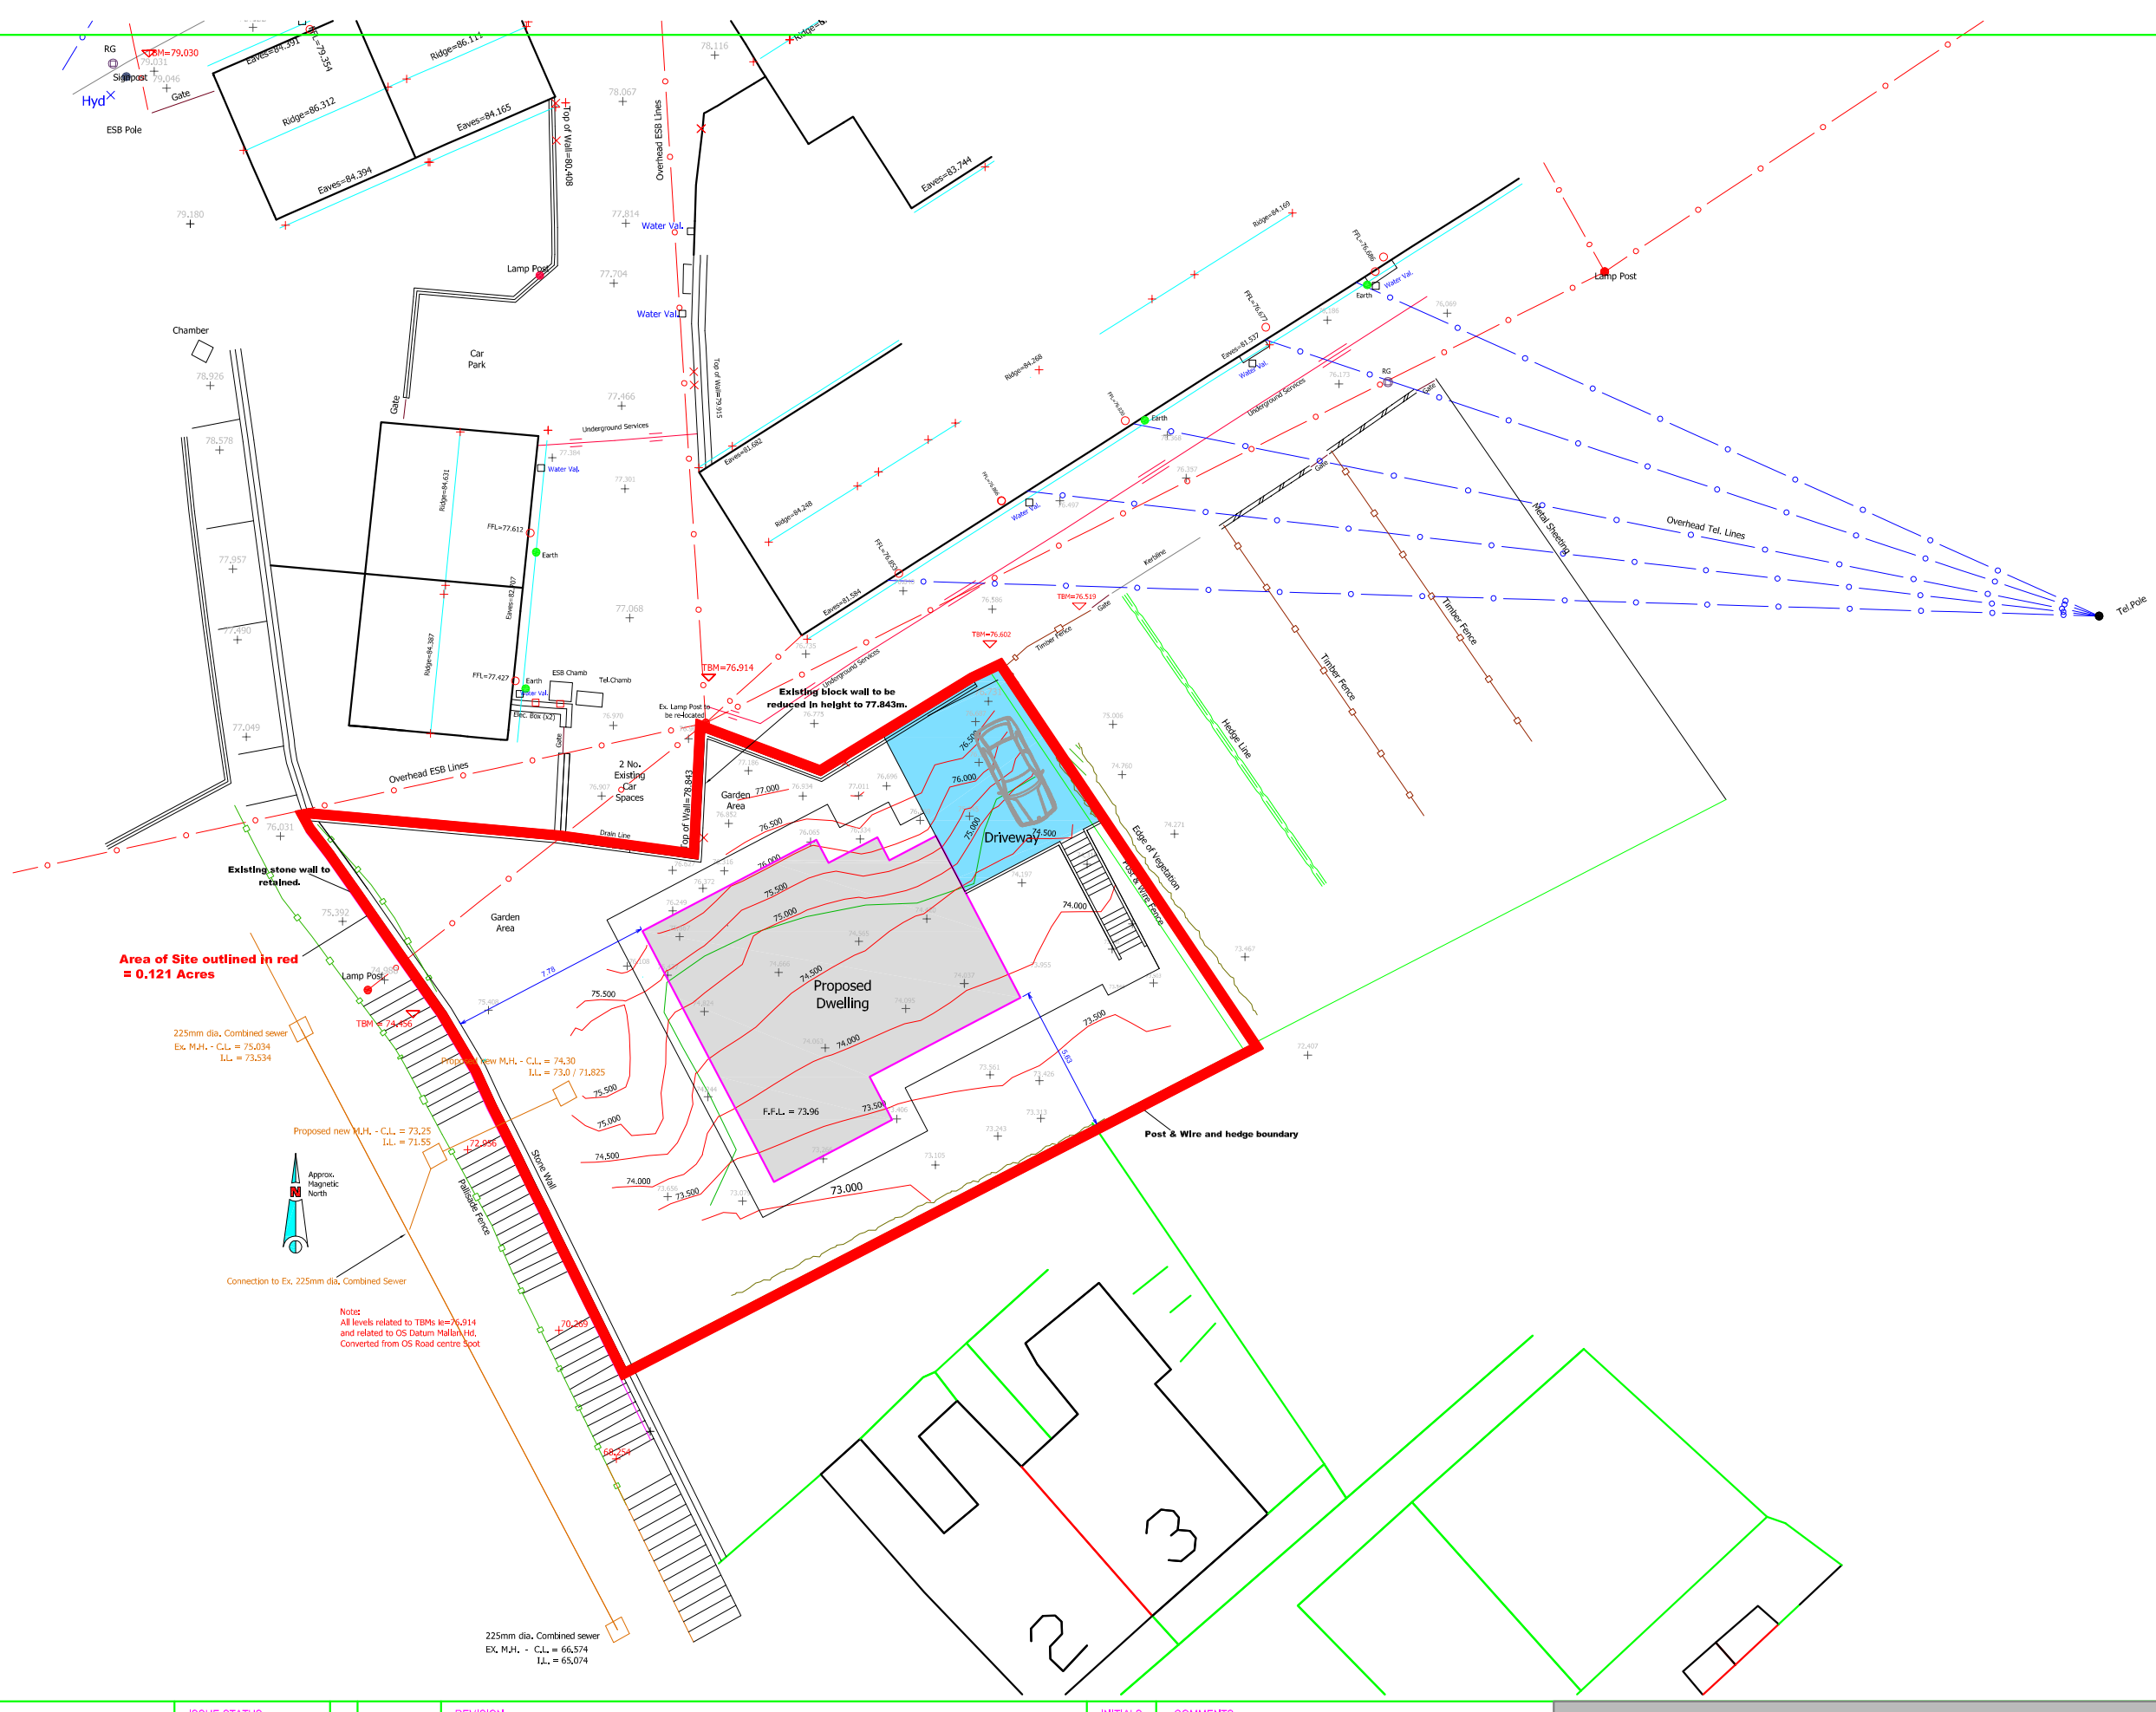

NOTES:	ISSUE STATUS			REVISION	INITIALS	COMMENTS
1. This drawing is not to be scaled.	Issue no.		1			
2. Contractor to check all dimensions and conditions on site before commencing work.	Draft / Concept					
3. Engineer to be informed of any discrepancies before work proceeds.	Pre-planning					
4. Large scale drawing take preference over similar drawings.	Planning Application	●		Compliance with Planning Conditions _October, 2015		
5. This drawing is copyright and for identification purposes only.	Tender					
6. All materials and details used in construction, to comply with current Building Regulations.	Fire Certificate					
	Construction					
	As built					
	Compliance					

DENNIS HENNIGAN & Associates Ltd.
GREENBANKS, BALLYVOLANE, CORK. - Tel 021 4853868 - Mob 087-4116291 - Email: dennishennigan@eircom.net

Client : Cory & Evan Galvin	Drawing : Site Layout	Date: 19/05/15
Project : Proposed Development @ Frankfield View, Old Youghal Road, Cork.	Job. no. : 2239-04-02a	Scale : 1:250