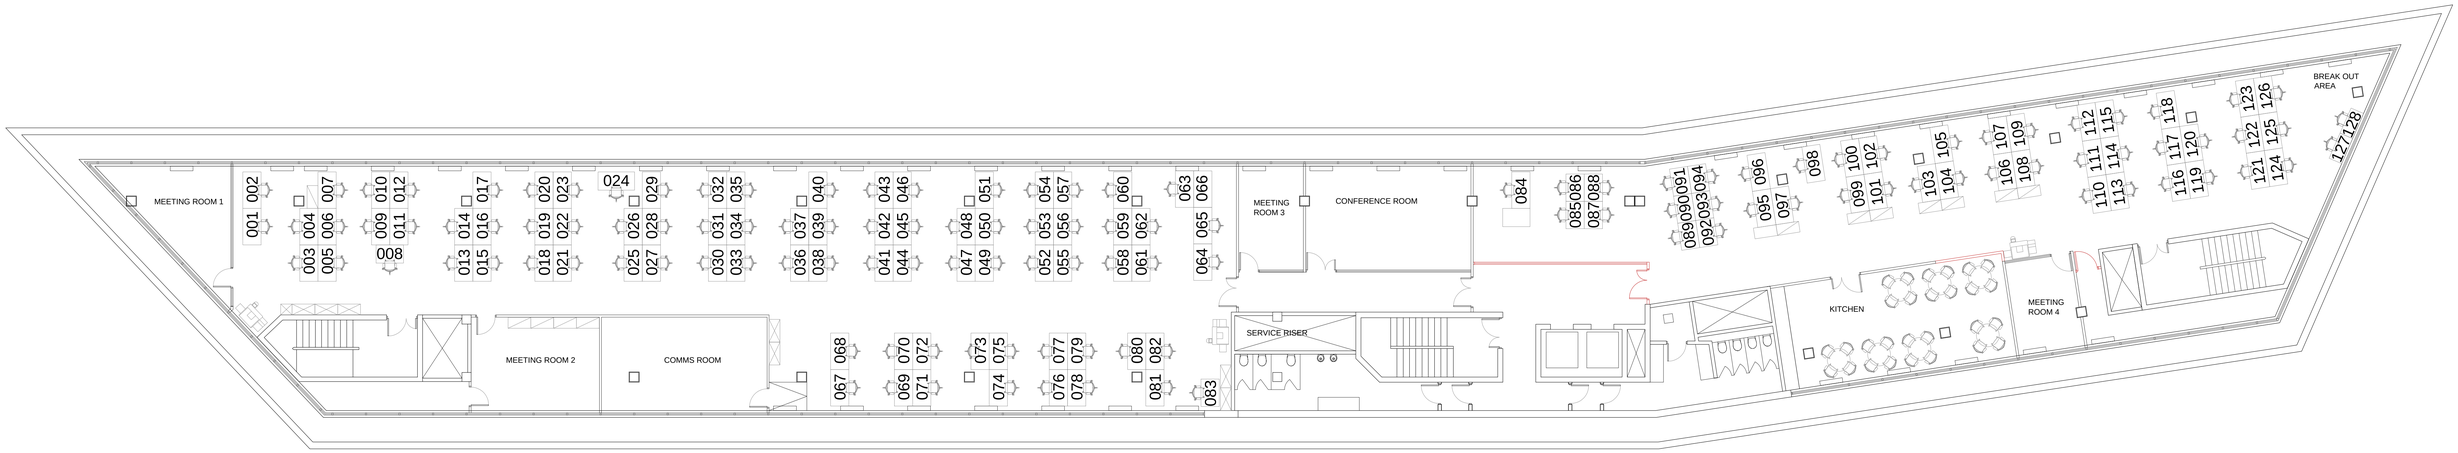

5 HARBORMASTER PLACE - EXISTING 3RD FLOOR LAYOUT

Notes:

- - -	Rev: -	Date: - - -

- - -	Rev: -	Date: - - -

THE BUILDING CONSULTANCY

PROJECT CONSULTANCY · BUILDING CONSULTANCY · DESIGN CONSULTANCY · COST CONSULTANCY · M&E CONSULTANCY · BER CONSULTANCY

14 WHITEFRIARS PETER ROW DUBLIN 2 IRELAND
T: +353 1 6341000 F: +353 1 6341001
www.thebuildingconsultancy.ie

Client: 3 IRELAND	Dwg No: P001	Rev: -	
Project: 3RD FLOOR, 5 HARBOURMASTER PLACE, DUBLIN 1	Status: INFORMATION		
Title: EXISTING THIRD FLOOR LAYOUT	Scale: N.T.S.	Date: 24 AUG 2016	
Project Number: 16132	Drawn: KOD		

All dimensions are in millimetres unless otherwise stated. Dimensions to be verified on site. Do not scale. Copyright of The Building Consultancy. All rights reserved. Drawing not to be reproduced without permission.