PROPOSED DEVELOPMENT at WOLFETONE St, COBH, Co CORK.

TOWN HOUSES

EXISTING CONSTRUCTION SHOWN THUS :

NEW CONSTRUCTION SHOWN THUS :

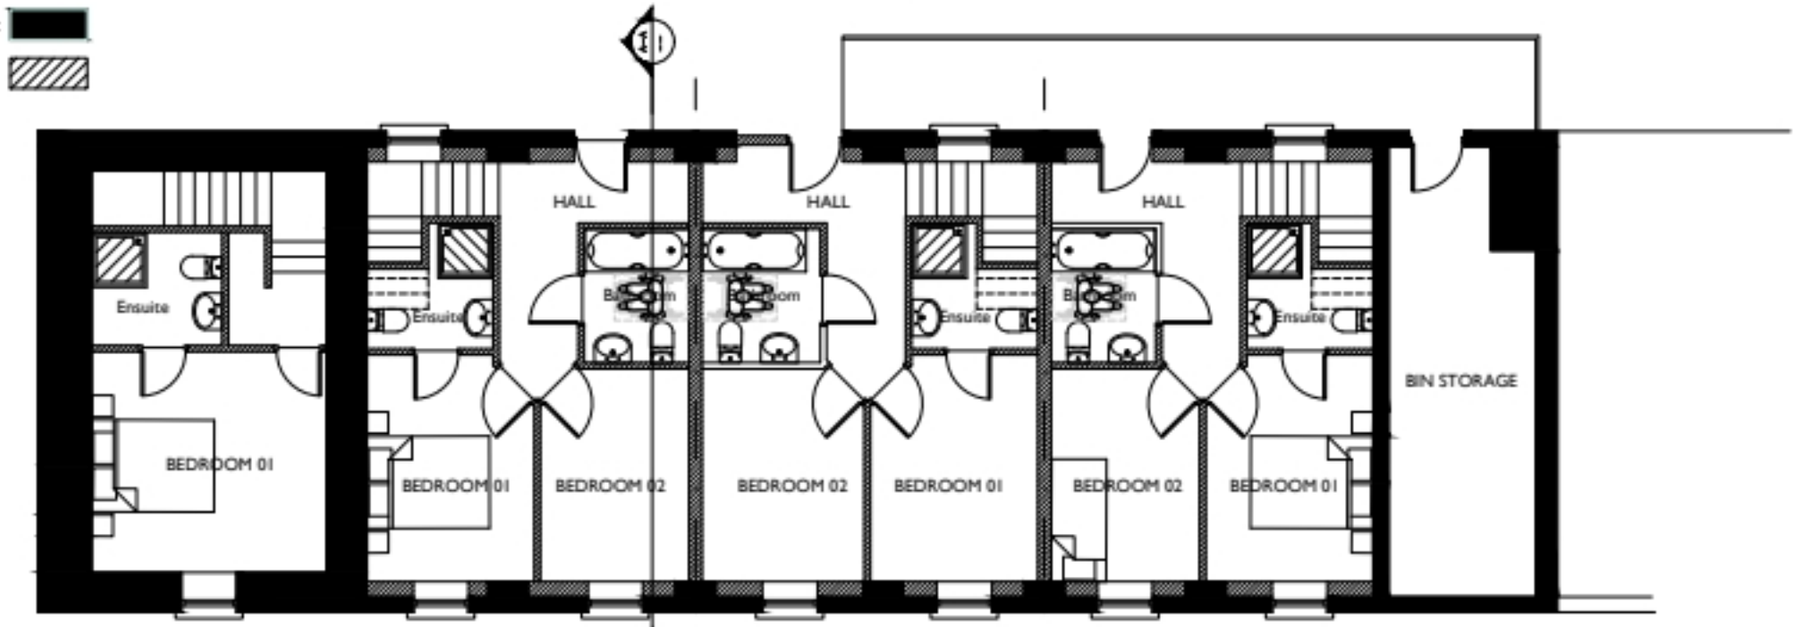

GROUND FLOOR PLAN.
SCALE=1:100

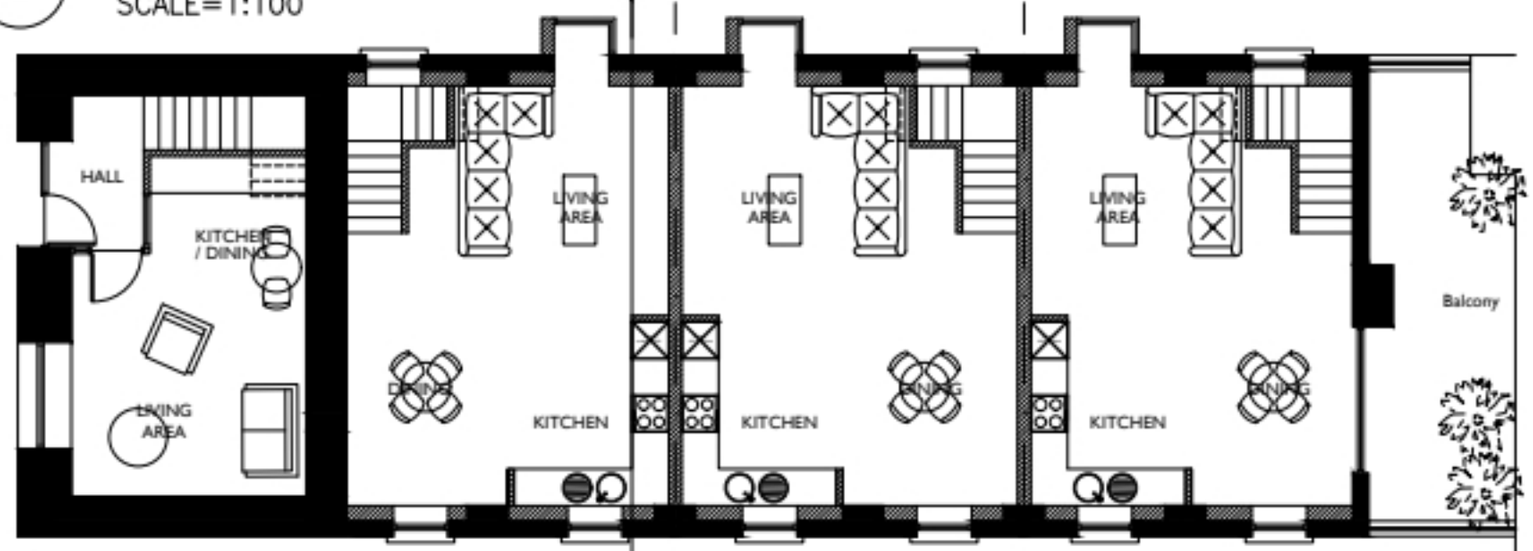

FIRST FLOOR PLAN.
SCALE=1:100

FLOOR AREAS	
APARTMENT 1 (1 Bed)=50.0m²	
TOWN HOUSE 2 (2 Bed)=72m²	Private Open Space=6.4m²
TOWN HOUSE 3 (2 Bed)=75m²	Private Open Space=6.4m²
TOWN HOUSE 4 (2 Bed)=72m²	Private Open Space=16.8m²
TOTAL FLOOR AREA = 269m².	Private Open Space 29.6m²

This document is issued for the party which commissioned it and for specific purposes connected with the captioned project only. It should not be relied upon by any other party or used for any other purpose.
We accept no responsibility for the consequences of this document being relied upon by any other party, or being used for any other purpose, or containing any error or omission which is due to an error or omission in data supplied to us by other parties.

Client

Rev	Date	Drawn	Description	Ch'k'd	App'd
	01.08.2018				

Title
SKETCH SCHEME "A"
Town House Development,
Wolfetone St,
Cobh, Co Cork.
FLOOR PLANS.

Drawn	GDonnellan
Checked	
Approved	
Scale at A3	1:100
Status	Sketch
Rev	S1

Drawing Number
18-004-SK A-001