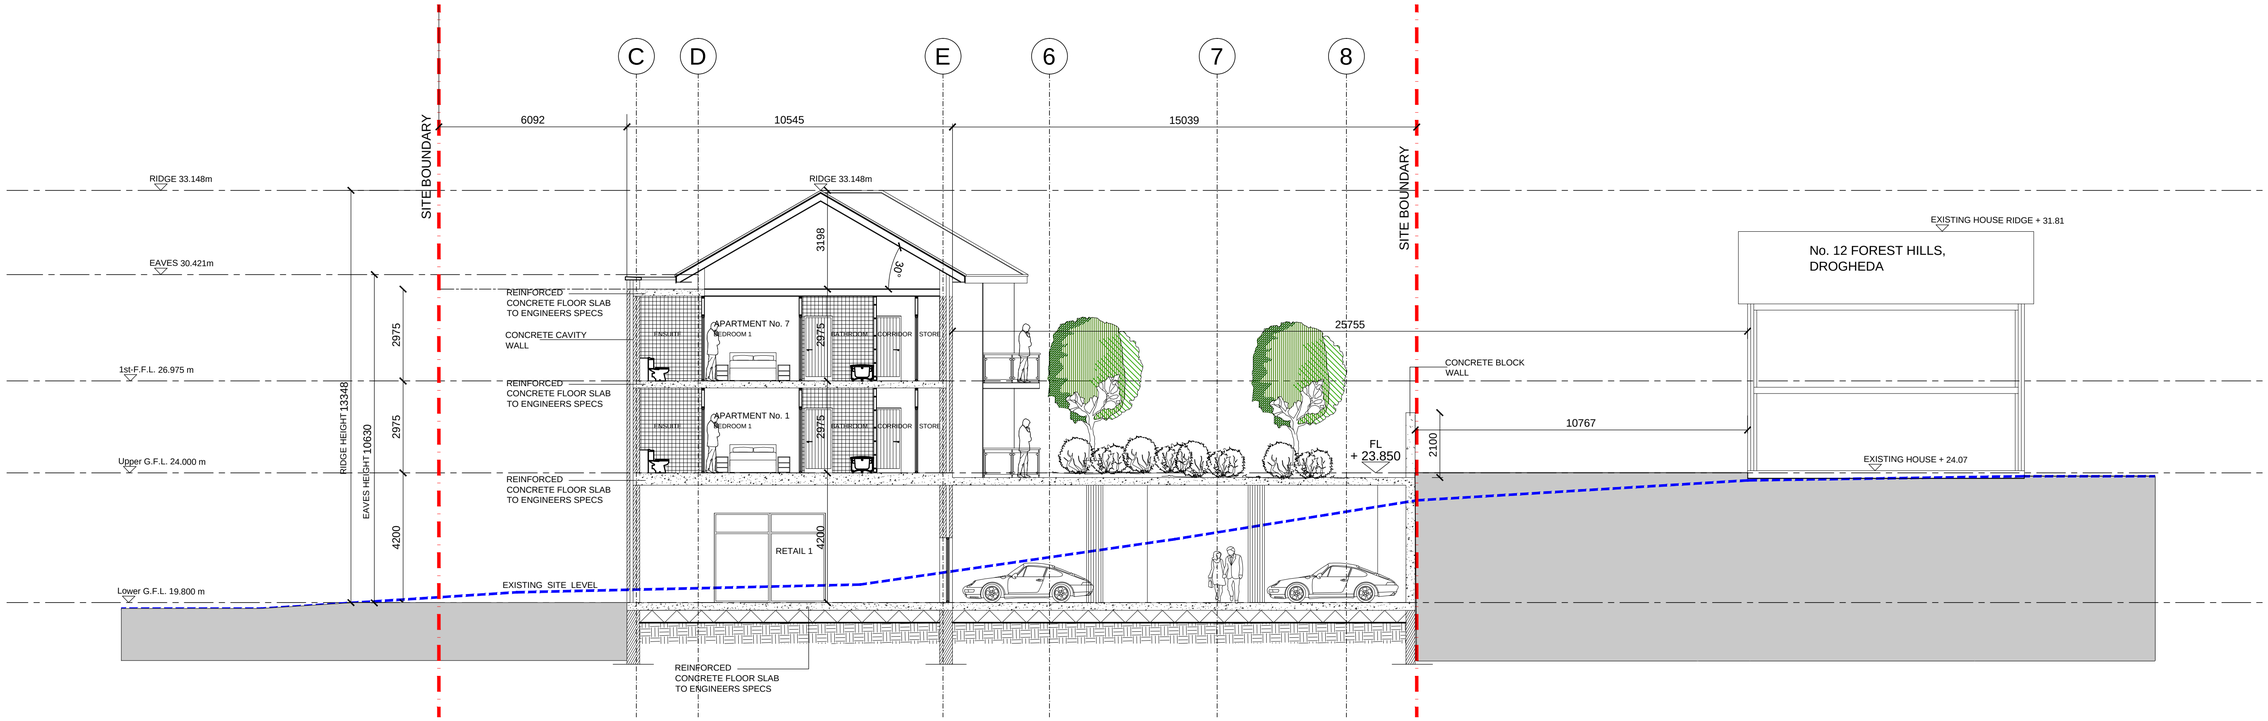

SECTION E-E 1:100

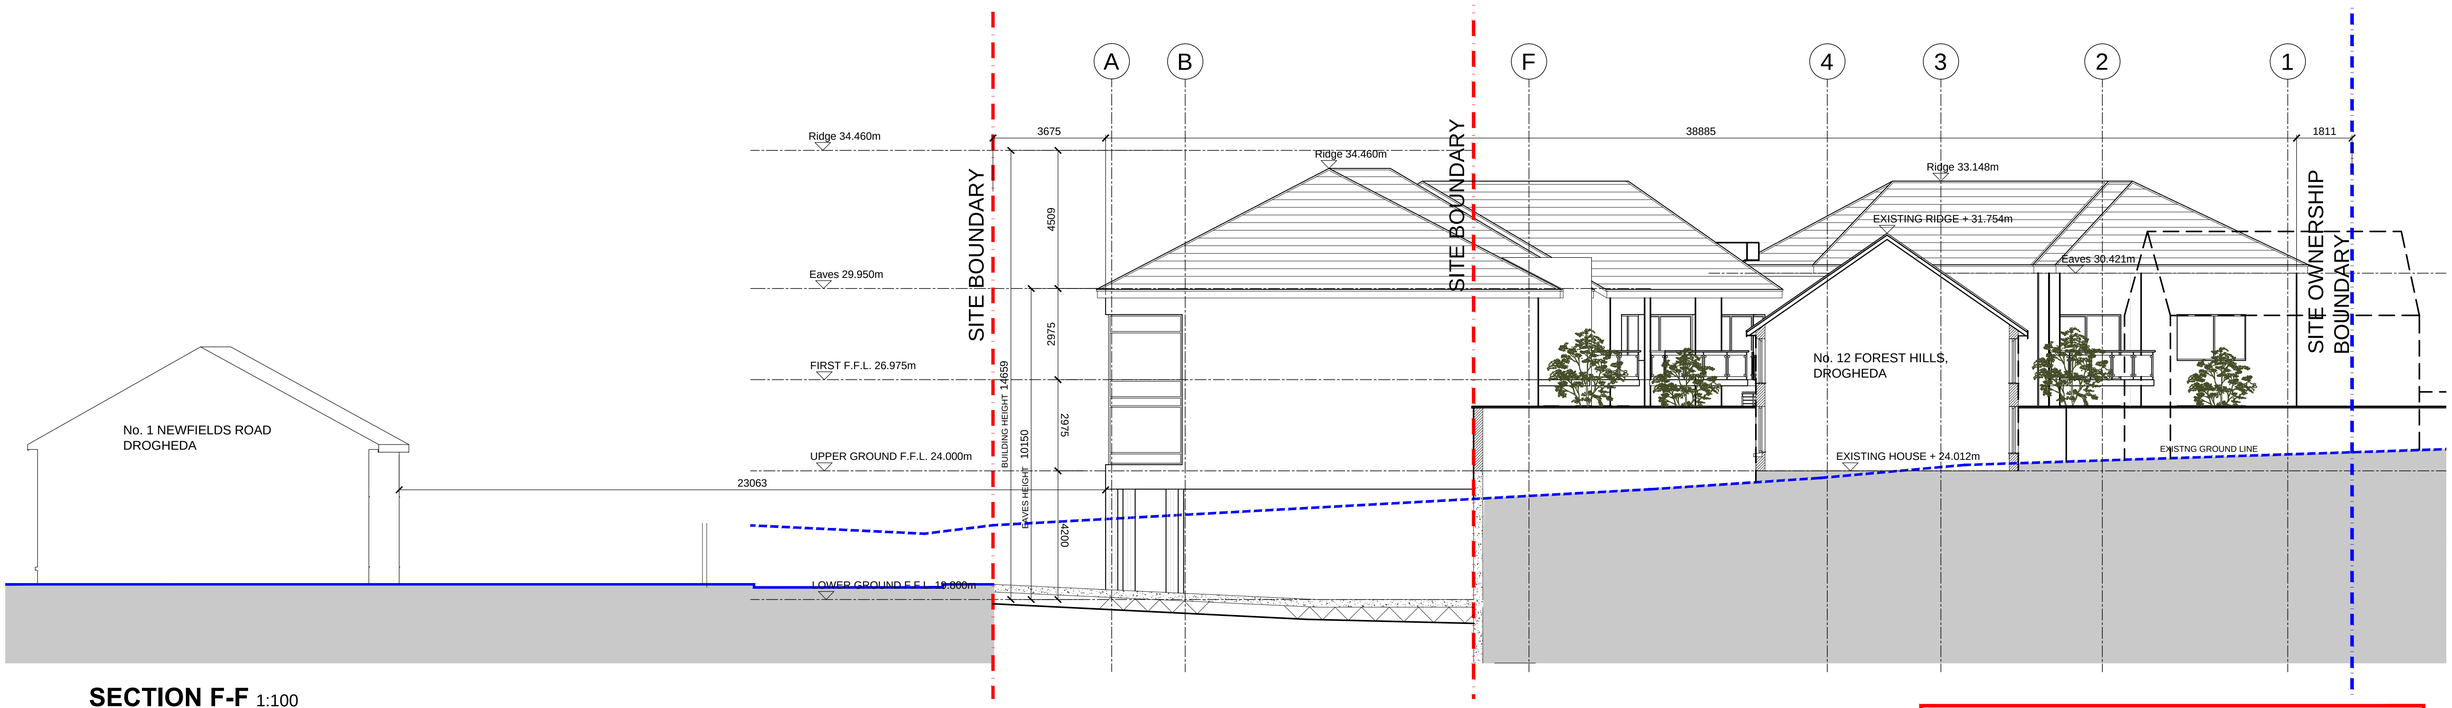

SECTION F-F 1:100

FURTHER INFORMATION

AW ARCHITECTS WORKSHOP

Unit 1, 20 Harcourt Street, Dublin 2, Republic of Ireland.

Landline ROI: +353 (0)1 524 06 10

Mobile: +353 (0)878272686

E-Mail: alan@aw.ie

Do not scale from drawings, use figured dimensions only. Any discrepancies to be reported to the architect immediately. All materials & workmanship to comply with all current building regulations & building standards & codes of practice. Drawings to be read in conjunction with Architects specification, along with all relevant consultants drawings & specifications.

© COPYRIGHT OF ARCHITECTS WORKSHOP LTD. ALL RIGHTS RESERVED.

Rev	Date	Description	Rev	Date	Description	Rev	Date	Description

Drawing Title: Proposed Section e-e & f-f	Drawing No.: 303	Revision: -
Project: Development at Forest Hills, Drogheda	Scale: 1:100 @ A1	Checked By: OC
	Date: January 2015	Drawn By: WB
Client: Mr. Eugene O'Connor	Project No.: 15-03 / Status: Add Info	Phase: