SITE LOCATION MAP

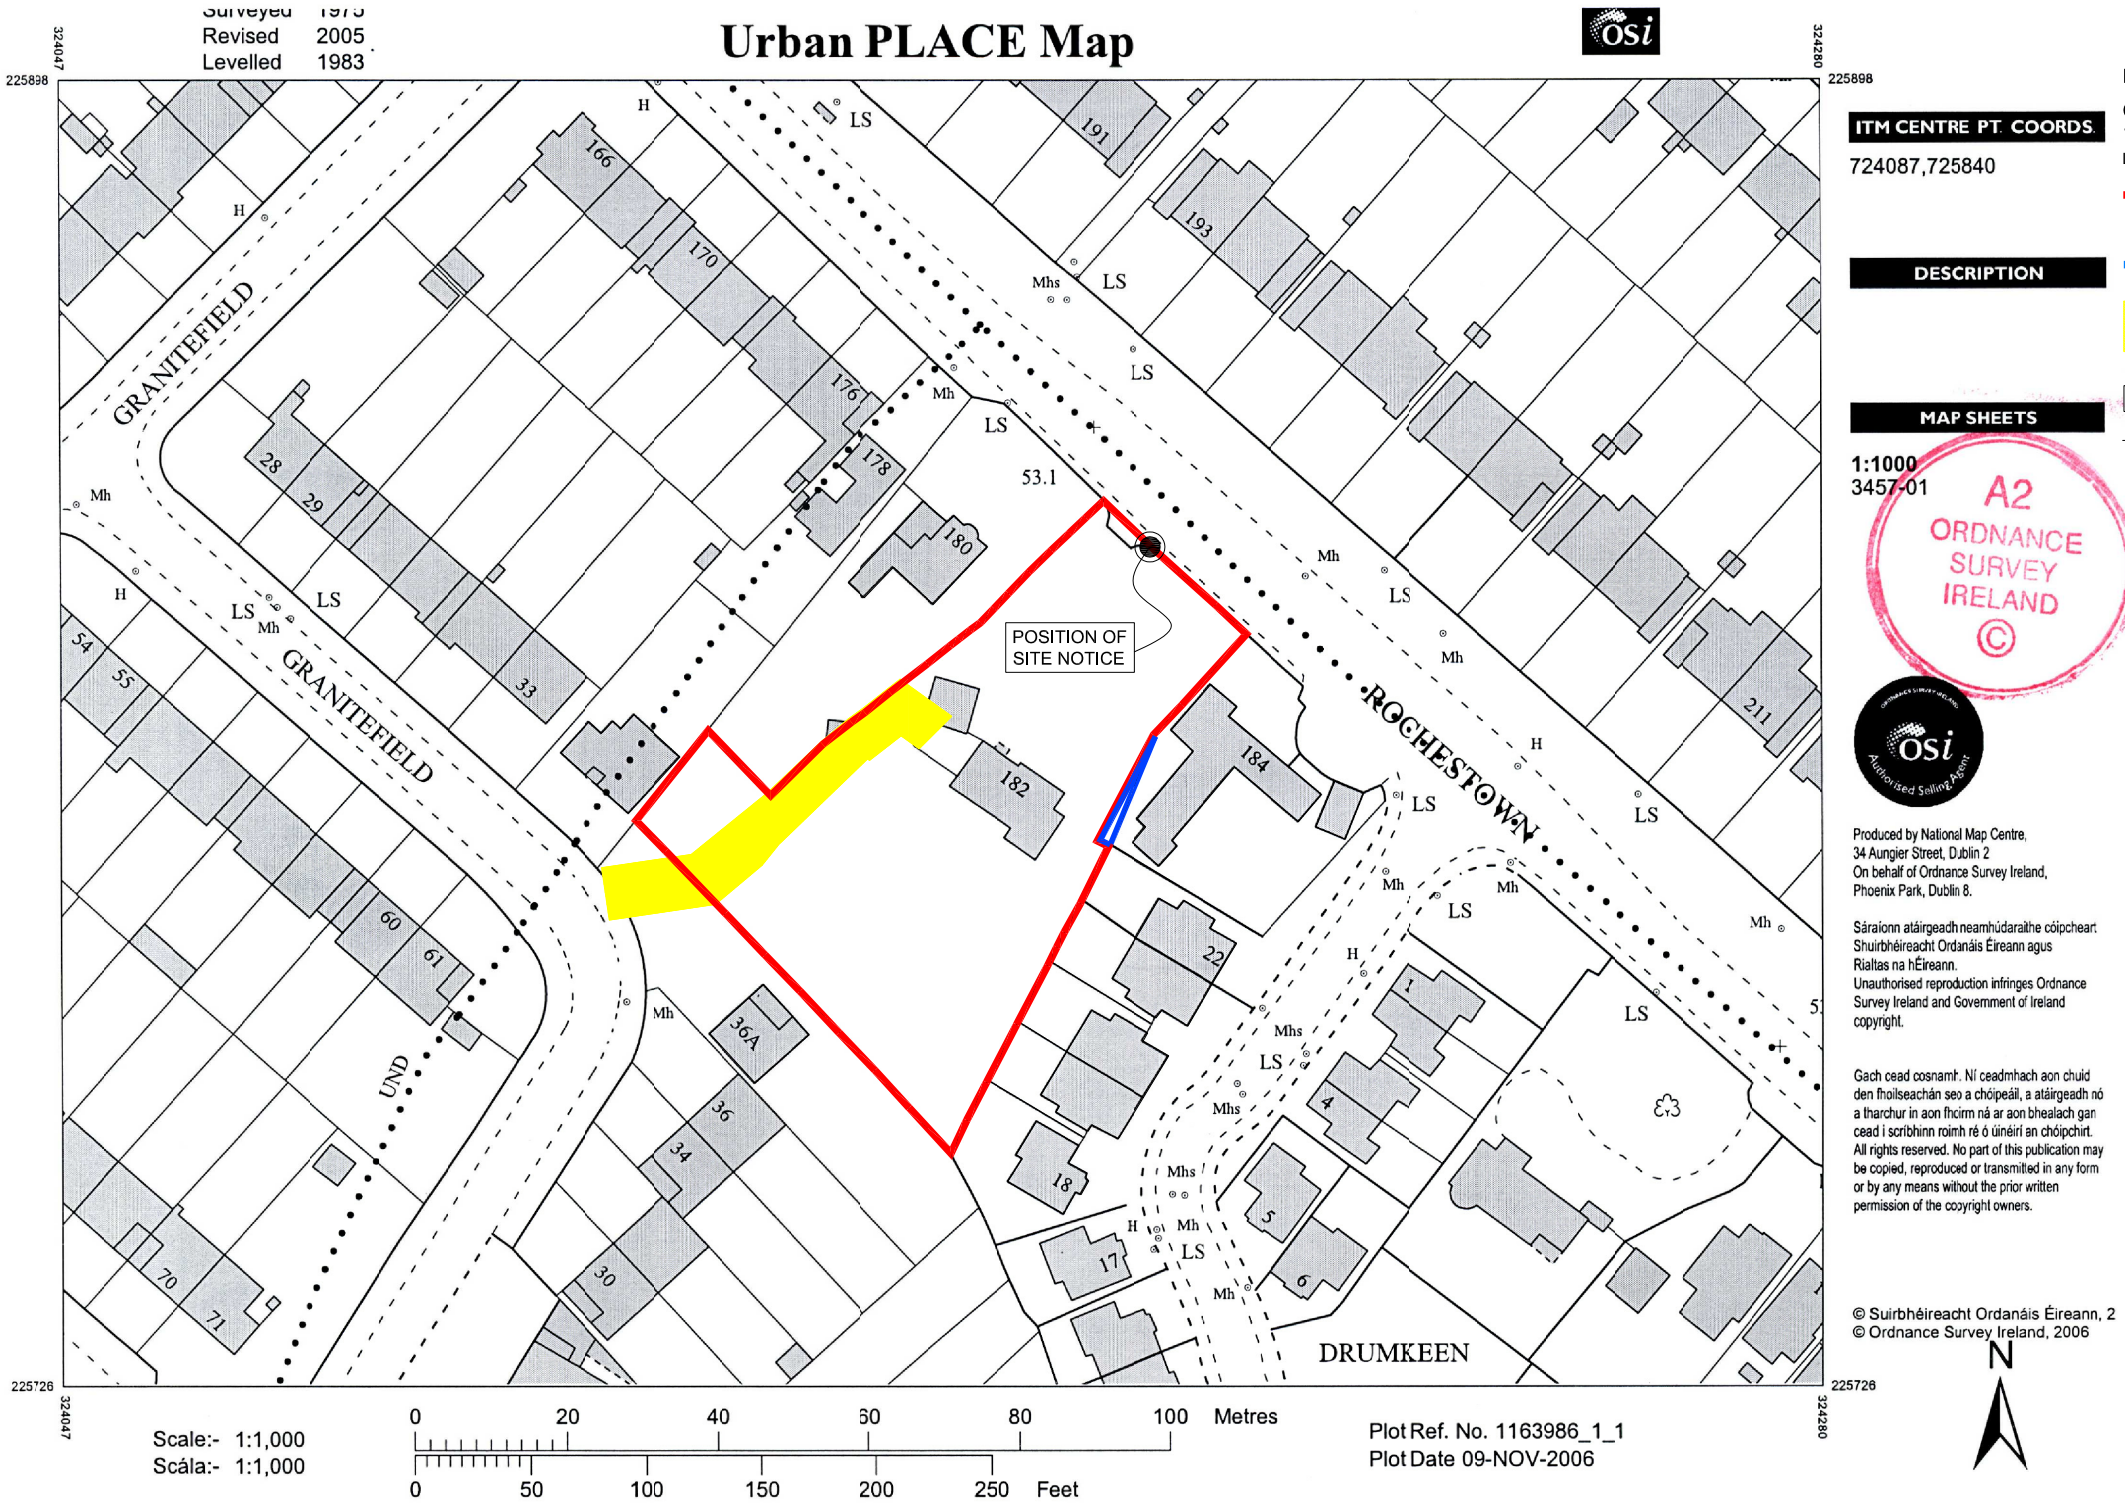

Scale:- 1:1,000
Scála:- 1:1,000

Plot Ref. No. 1163986_1_1
Plot Date 09-NOV-2006

ITM CENTRE PT. COORDS.

724087,725840

DESCRIPTION

MAP SHEETS

1:1000
3457-01

O.S MAP REF: 1:1000 - 3457 - 01
REPRODUCED UNDER LICENCE NO. AR0050110
COPYRIGHT ORDNANCE SURVEY IRELAND

N

LEGEND

- SITE BOUNDARY
- ADJACENT LANDS IN OWNERSHIP OF THE APPLICANT
- WAYLEAVE
- SITE NOTICE — LOCATION OF SITE NOTICES : TOTAL NO. 1

A2 ORDNANCE SURVEY IRELAND ©

osi Authorised Sublicence Agent

Produced by National Map Centre,
34 Aungier Street, Dublin 2
On behalf of Ordnance Survey Ireland,
Phoenix Park, Dublin 8.

Sáraíonn atáirgeadh neamhúdaraithe cóipcheart Shuirbhéireacht Ordanáis Éireann agus Rialtas na hÉireann.
Unauthorised reproduction infringes Ordnance Survey Ireland and Government of Ireland copyright.

Gach cead cosnamh. Ní ceadmhach aon chuid den fhoilseachán seo a chóipeáil, a atáirgeadh nó a tharchur in aon fhoirm ná ar aon bhealach gan cead i scríbhinn roimh ré ó úinéirí an chóipchirt.
All rights reserved. No part of this publication may be copied, reproduced or transmitted in any form or by any means without the prior written permission of the copyright owners.

© Suirbhéireacht Ordanáis Éireann, 2
© Ordnance Survey Ireland, 2006

N

NOTE:

DO NOT SCALE FROM DRAWINGS. WORK TO FIGURED DIMENSIONS ONLY. ARCHITECT TO BE NOTIFIED OF ALL DESCREPENCIES.

MCORM
Mc CROSSAN O'ROURKE MANNING **ARCHITECTS**

Dartmouth House, Grand Parade, Dublin 6, Ireland.
Tel: 01-4062211 Fax: 01-4062277 E-Mail: arch@mcorm.com

PROJECT TITLE:	DATE:	DRAWN BY:
BOULDERS, ROCHESTOWN	Apr '10	km
DRAWING TITLE: SITE LOCATION MAP	SCALE: 1:1000	REVISION: -
	JOB NO: 06034.2	DRAWING NO: PL01