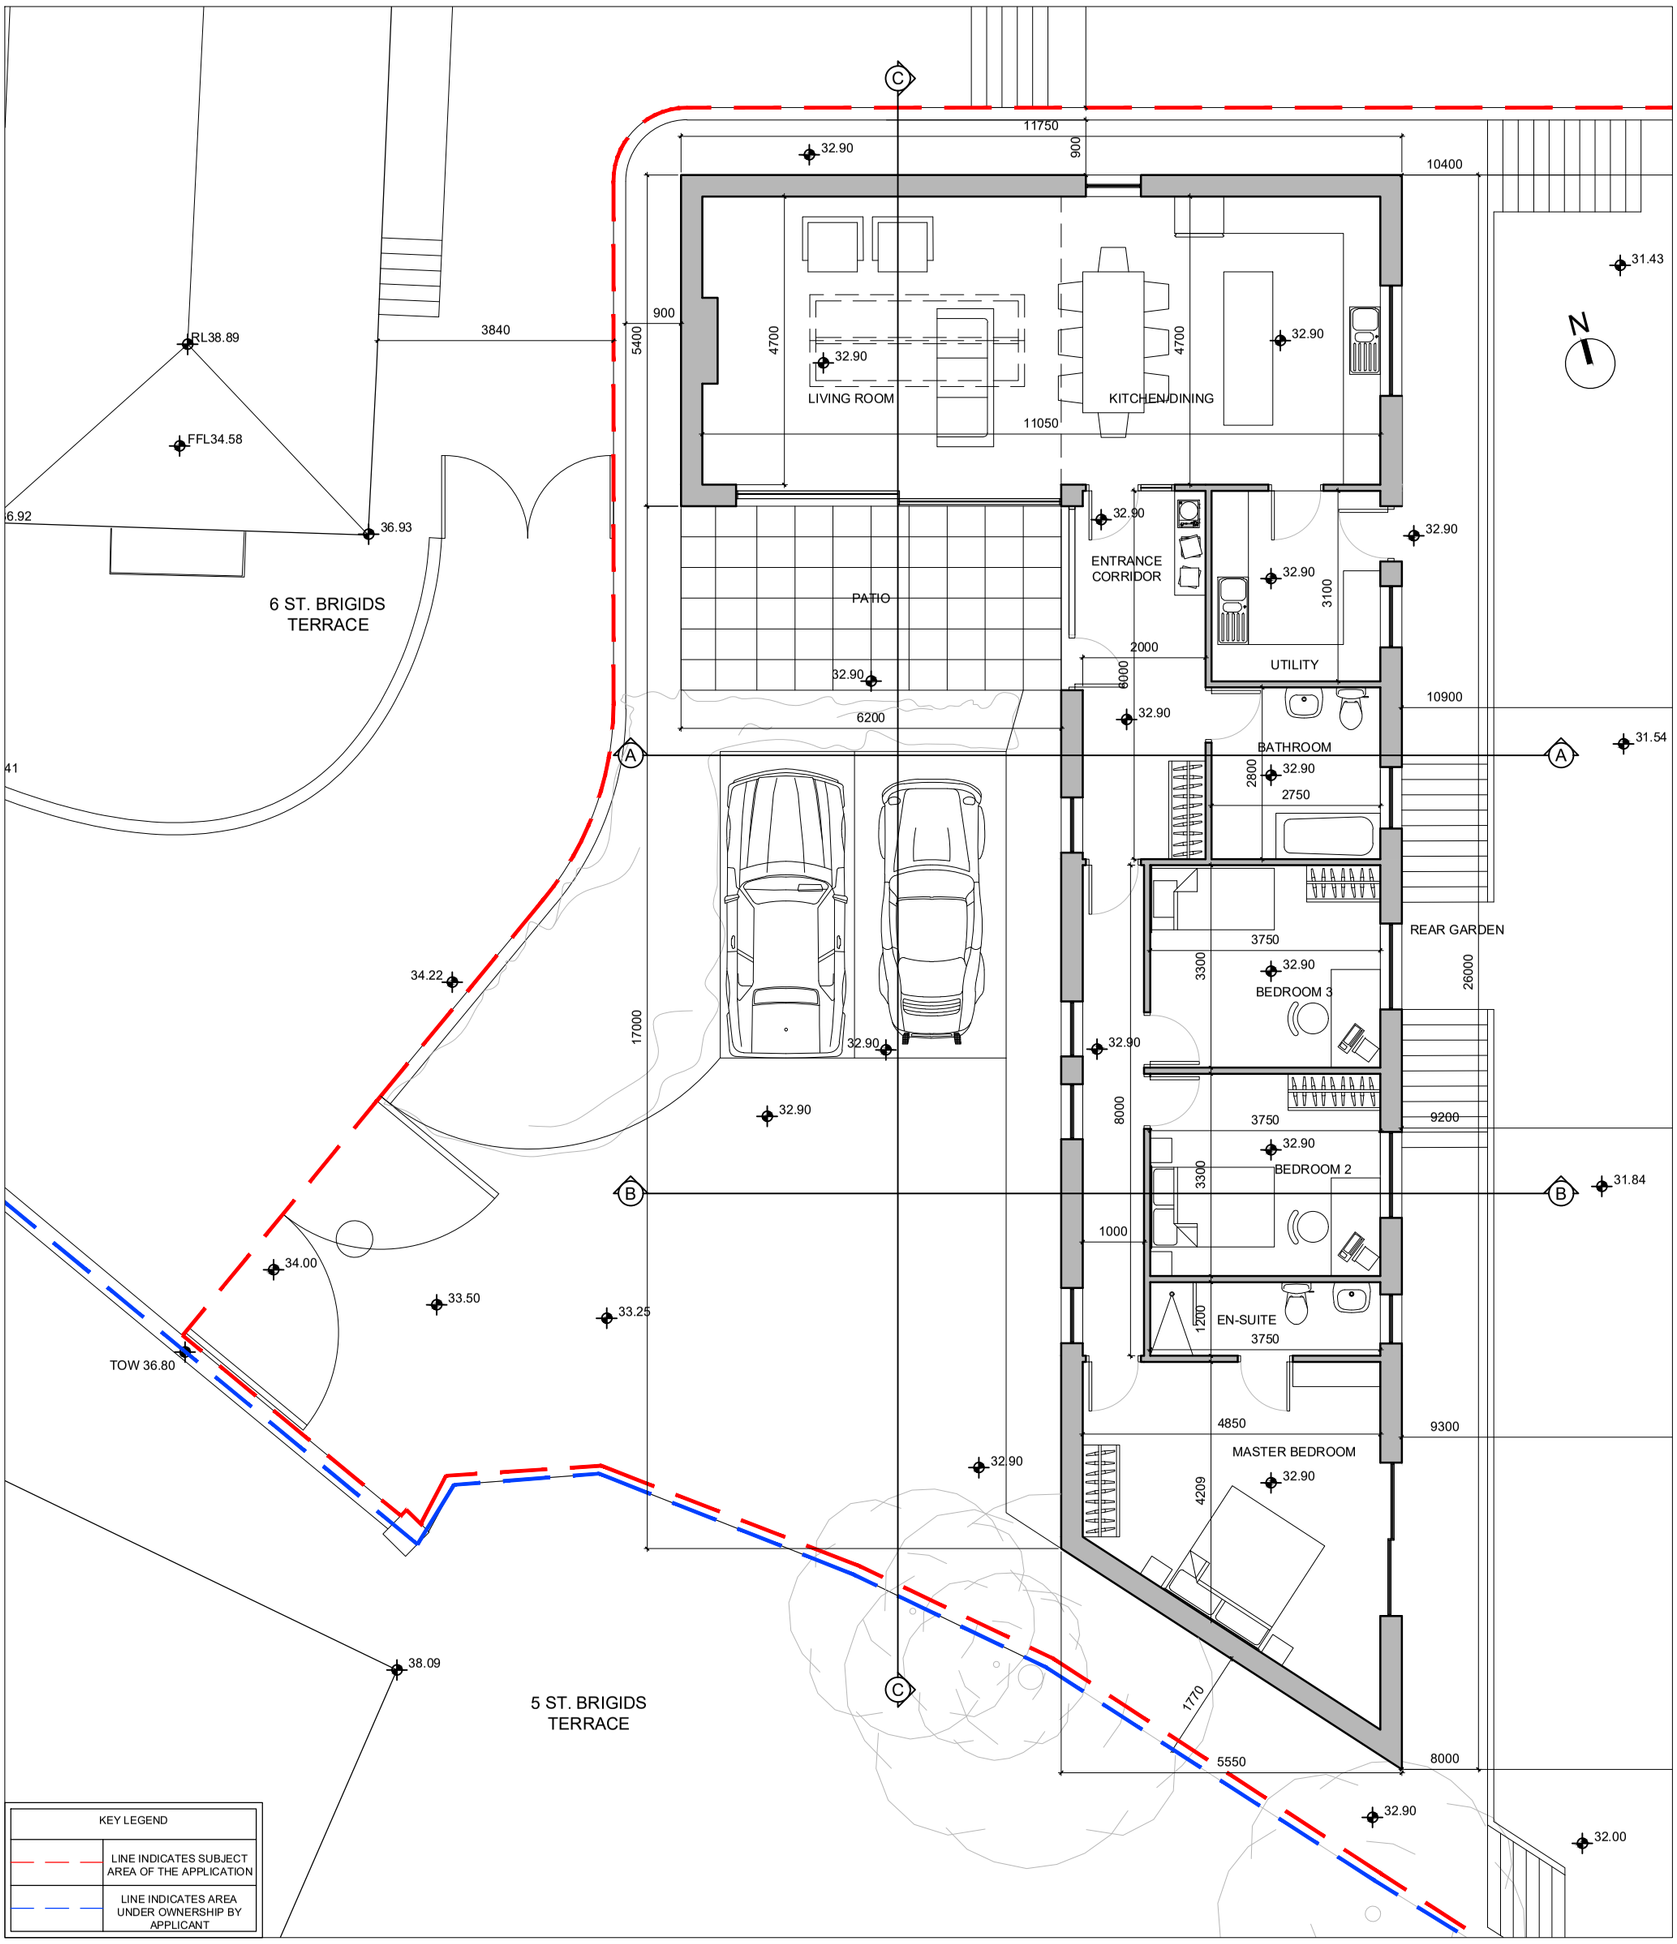


PROPOSED FLOOR PLAN
1:100 @ A3

1. Read in conjunction with Engineers and other Contract Drawings and with Specification.
2. Refer to title block for remit of information on this drawing.
3. Any anomalies between drawings, or drawings and specification, to be referred to Architect for clarification.
4. Do not scale. Use figured dimensions only. All dimensions to be checked on site.
5. This drawing is copyright protected.

| Rev. | Date | Drawn | |
|---|---|---|---|
| | | | |

Project: 6 St. Brigids Terrace, Rathnew, Co. Wicklow
Client: John Salley
Drawing: Proposed Plan
Scale: 1:100 @ A3 Date: Sep 2023 Drawn: VK Chk:

Drawing No. Xpl_001JS Rev.