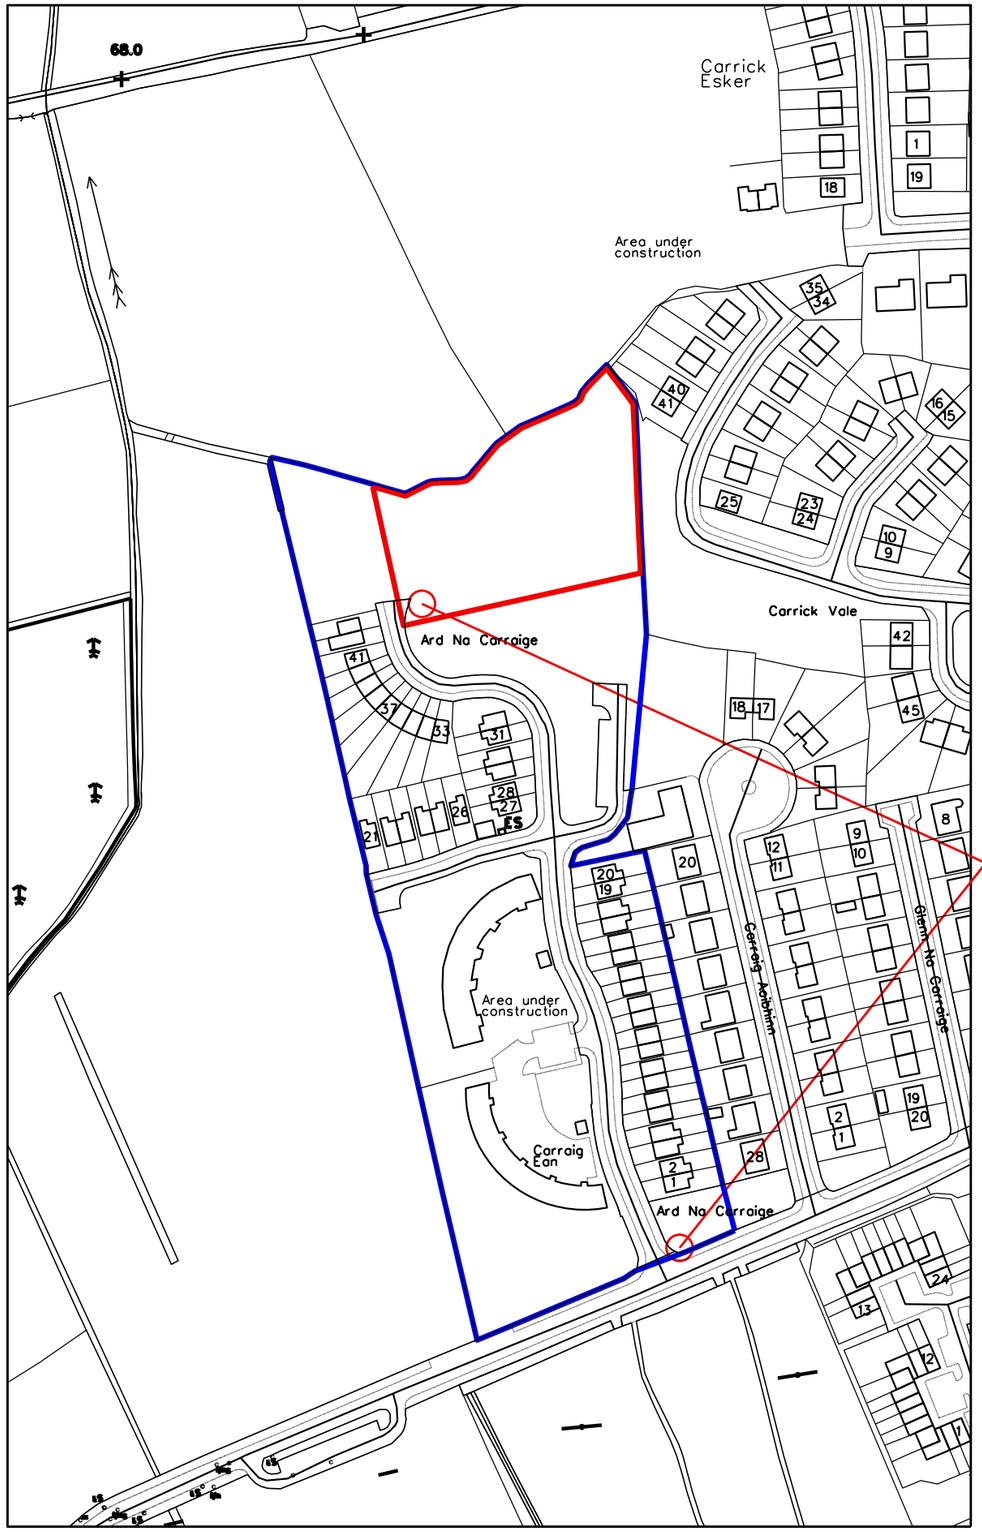

01 Site Location Plan No.1

1:2500

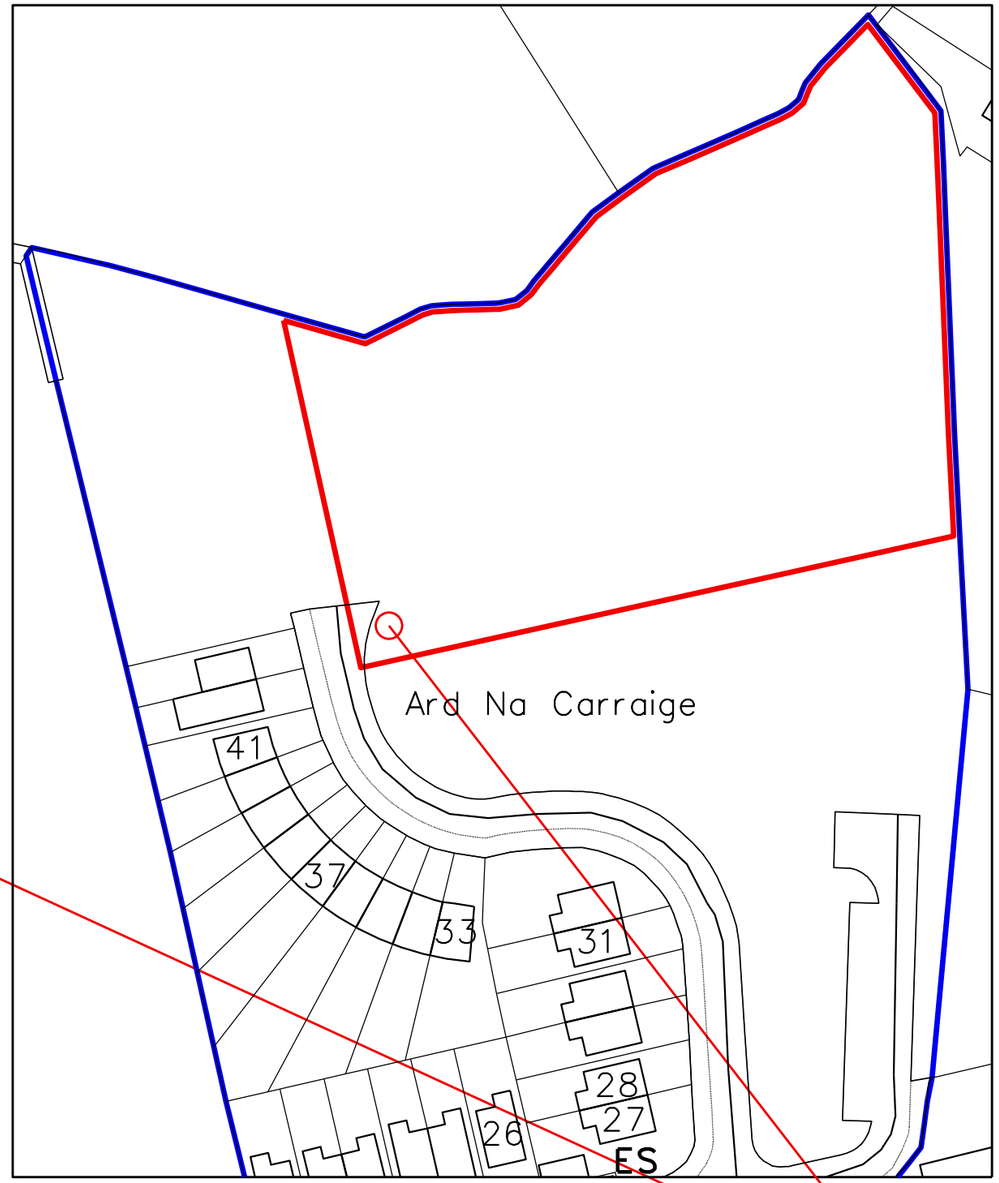

02 Site Location Plan No.2

1:1000

Ordance Survey Ireland

Licence No. **AR0108812**

© Goverment of Ireland

Site Location Plans are extracts from OS Map No. 3250-B & D @ 1:2500 and 3250-19 @ 1:1000

Location of Site Notices indicated thus

Site outlined in red thus

Overall Developments "Ard Na Carraige" and "Carraigean" outlined in blue thus (Portions of which are still in control of applicant- some units have been completed and sold)

General Notes

1. Do not scale drawings. Dimensions govern.
2. All dimensions are in millimetres unless noted otherwise. All dimensions shall be verified on site before proceeding with the work.
4. ODKM shall be notified in writing of any discrepancies.
5. Any areas indicated on this sheet are approximate and indicative only.
6. This information includes mapping data licensed from Ordnance Survey and is strictly for use in preparation of information for this project. The Ordnance Survey copyright acknowledgement must be displayed on any document containing this data. At the end of its use, any Ordnance Survey data supplied by ODKM must be deleted and all paper copies destroyed.

Rev.	Date	Reason For Issue	Chk

Key Plan

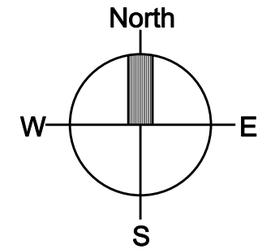

O D K M

ODKM architects & designers

3 Terenure Place
Dublin 6W
Ireland

t: +353 (0) 1 499 1510
f: +353 (0) 1 499 1512

www.odkmarchitects.com

Client

N.C.E. Development Ltd and Ned Tyrell

Project

Proposed Alteration to Previously Approved Planning Permission PL2/05/46 and PL2/07/570 at "Ard Na Carraige", Edenderry, Co.Offaly

Title

Stage 2 Planning Application:-

Site Location Plan No.1 and Dite Location Plan No.2

Project No.	Scale @ A3	Date	Drawn By
09_123	1:2500	03/09/12	CMC

Number	Revision
ODKM_P_101	

A3 sheet size

© ODKM 2009