



ALL WORK TO BE CARRIED OUT IN ACCORDANCE WITH STANDARD BUILDING REGULATIONS

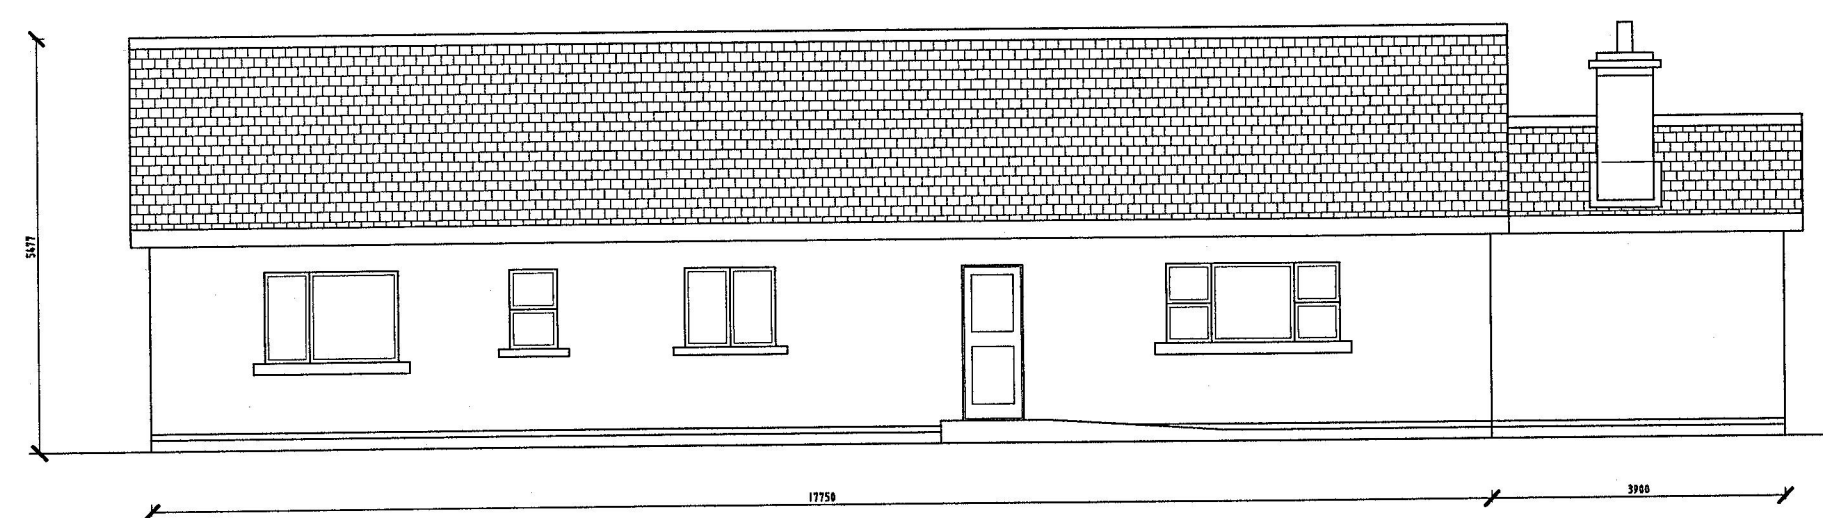

REAR ELEVATION

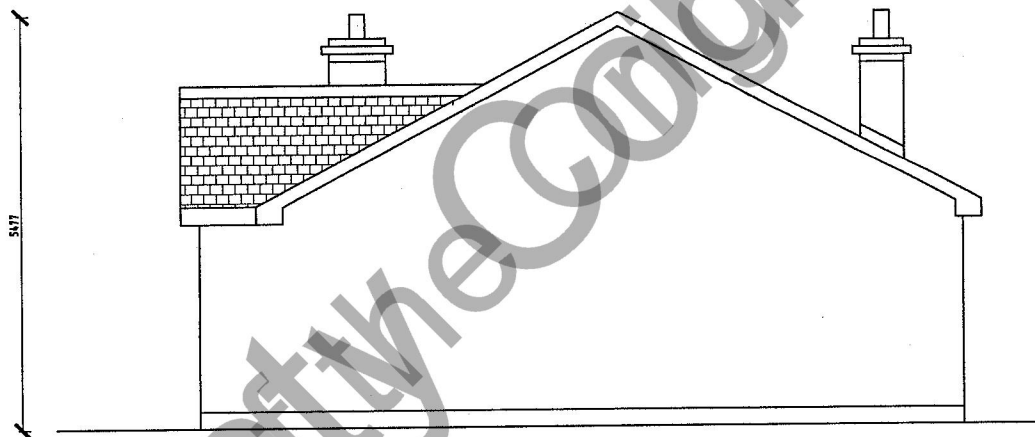


SIDE ELEVATION




FRONT ELEVATION

NATURAL
STONE

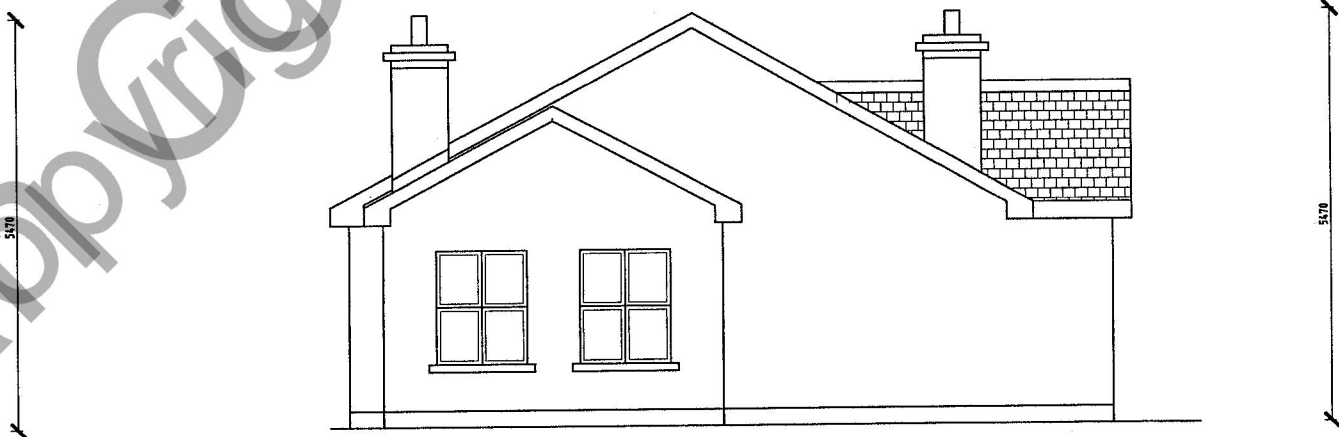


SIDE ELEVATION

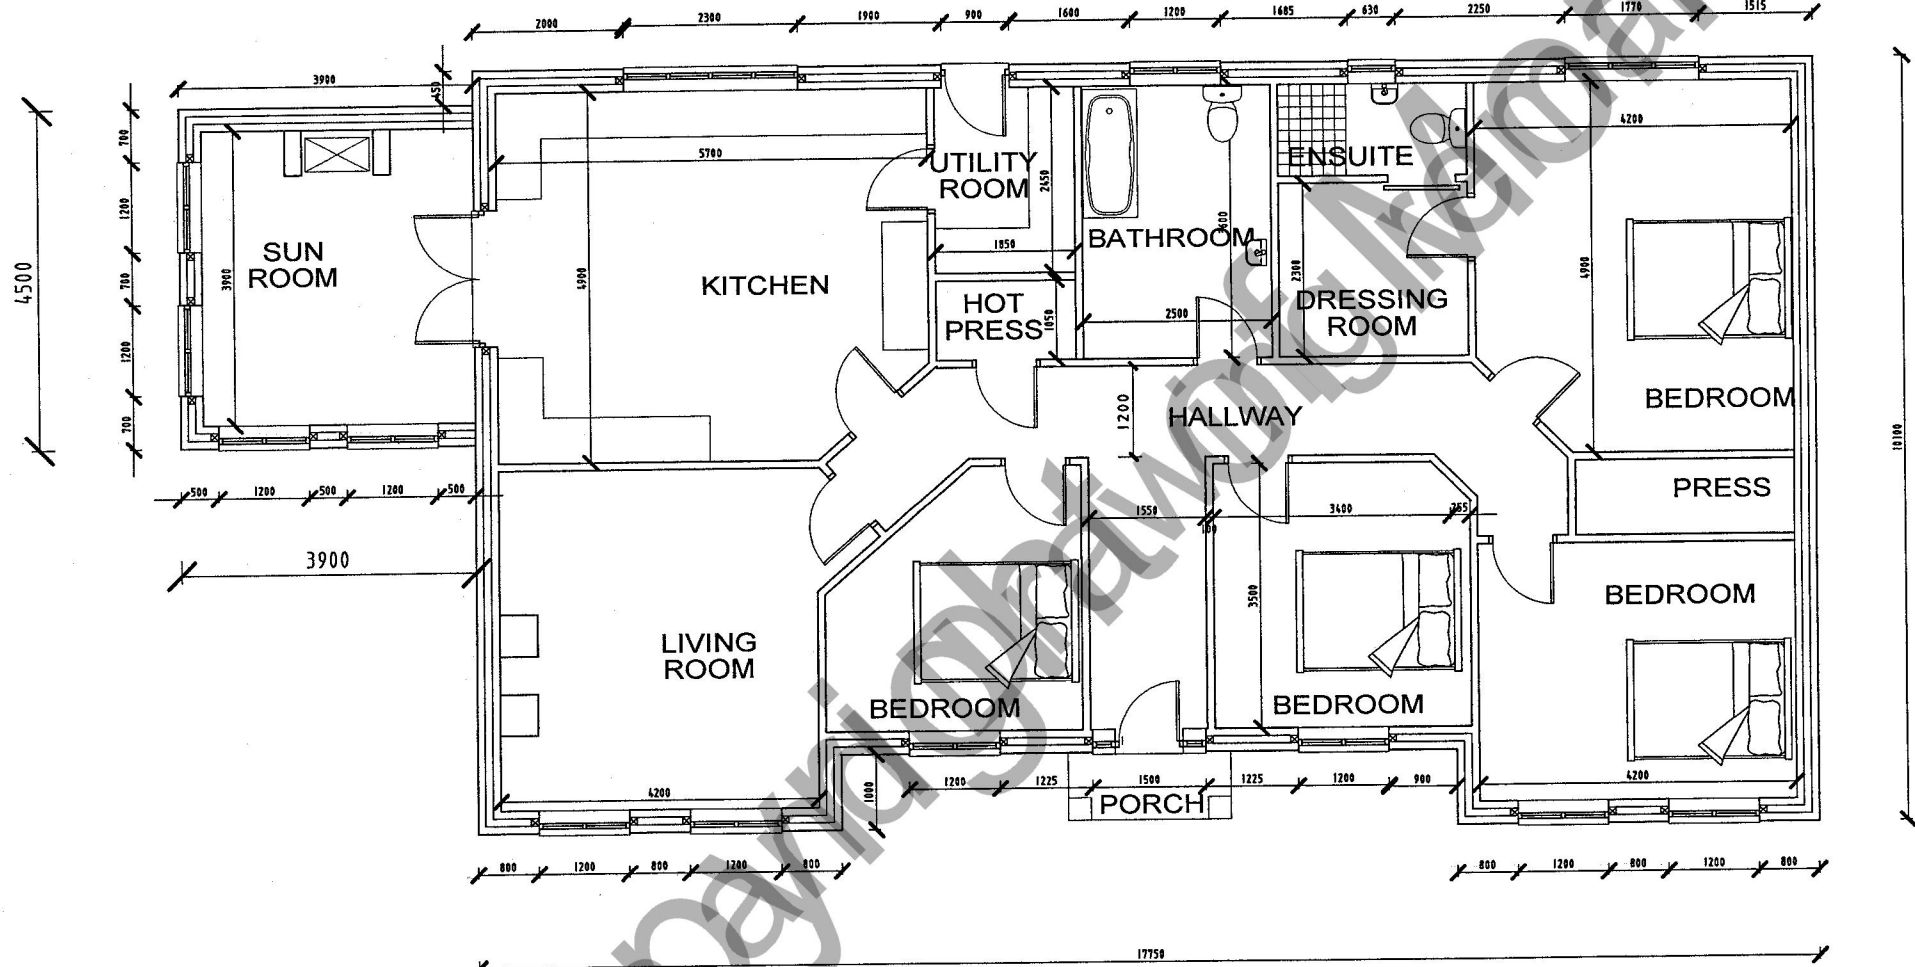

FLOOR PLAN

FLOOR AREA OF DWELLING HOUSE
EQUALS 169.38 SQUARE METRES

FOR MARY MONE
BY NIAL MC KENNA
SCOTSTOWN
SCALE 1/100
10/12/2022

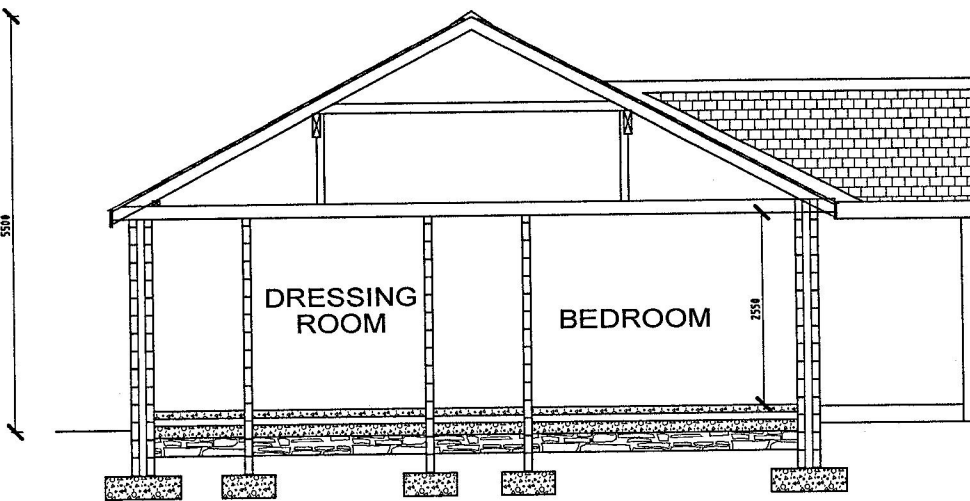

SECTION AA

PLANNING DEPARTMENT
REF. NO.
22 / 519
MONAGHAN CO. COUNCIL

MON. CO. CO.
PLANNING SECTION
16 DEC 2022