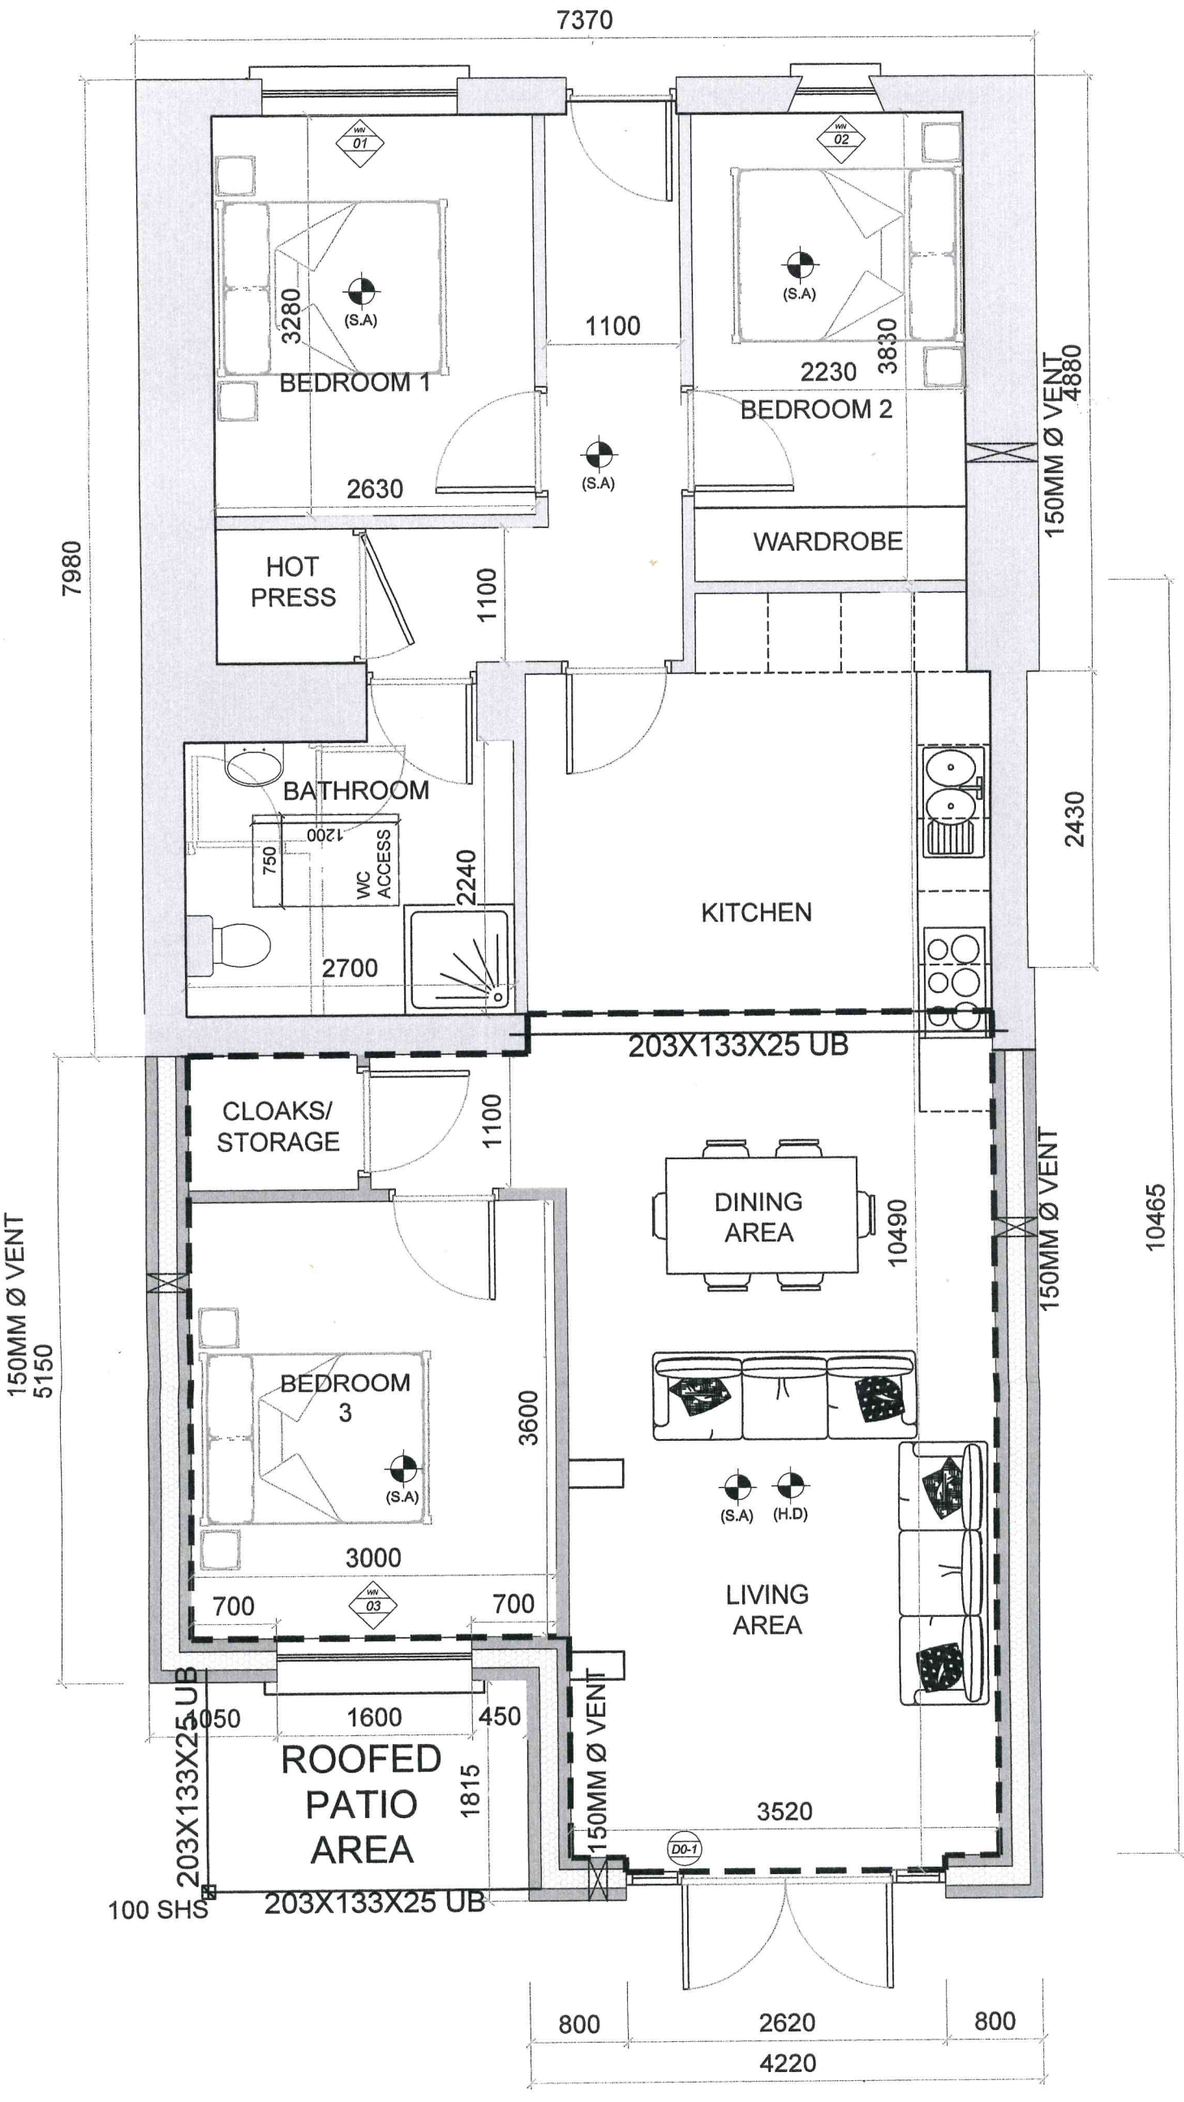

GROUND FLOOR PLAN

SCALE 1:25

AREA=46.42M^2
EXTENSION=39.71M^2
TOTAL FLOOR AREA =86.13M^2