| Notes | Copyright | |
|---|---|---|
| Use only figured dimensions from this drawing. Do not scale from this drawing.<br>All dimensions to be checked on site. Notify Architect immediately of all discrepancies. | Chris Boyle - MRIAI - B.Arch - B.Sc[Arch]<br>This drawing is copyright © of Chris Boyle Architecture | |
| Revision Description | Revision Number | Revision Date |
| **Fit Out Layout** | **FO - 001** | **12 - 10 - 2010** |

| WINE SHOP FLOOR AREAS | |
|---|---|
| SHOP AREA | 57.0 SQ.M |
| STORAGE AREA | 24.0 SQ.M |
| TOTAL FLOOR AREA | 81.0 SQ.M |

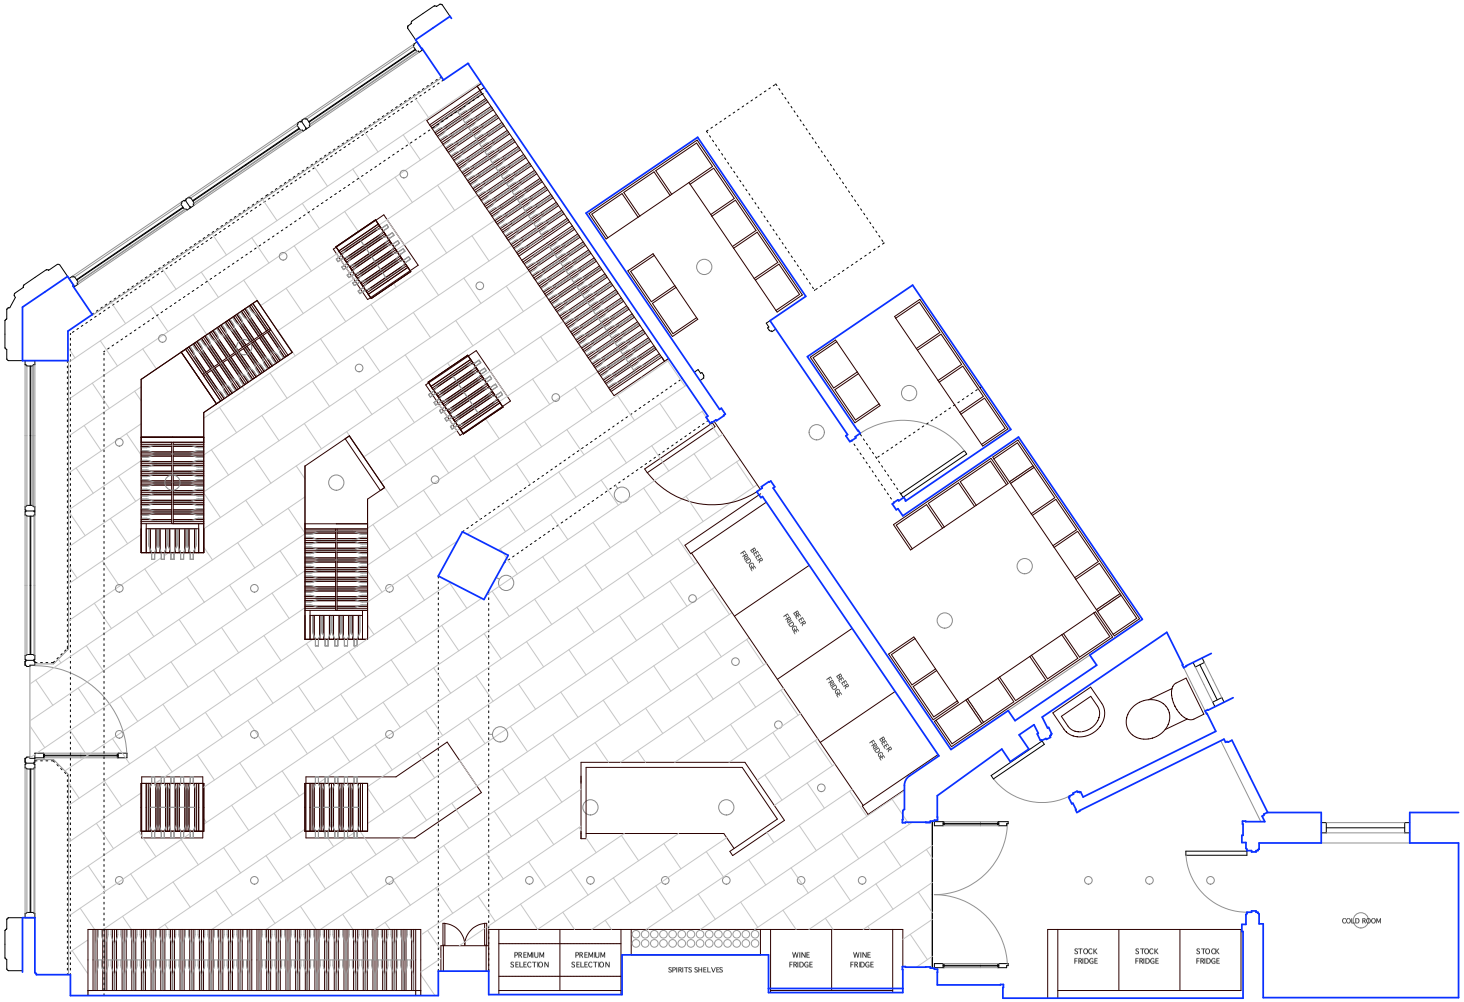


Metric Scale Bar

0 0.75 1.25 1.75 2.25 2.75 3.25 3.75 4.25 4.75 M


Chris Boyle Architecture
3 Kilcolman Court I Glenageary I County Dublin
086 821 9270
chrisboyle@eircom.net


| Drawing Title | Client | Scale |
|---|---|---|
| **Plan** | **A. Kinsella** | **1:50** |
| Project Title | Job Number | Drawing Number |
| **Bin No.9** | **Bin No.9 - 001** | **GFL - 001** |
| Stage | Drawn By | Date |
| **Fit out** | **CB** | **12 - 10 - 2010** |