DON'T SCALE DIMENSIONS

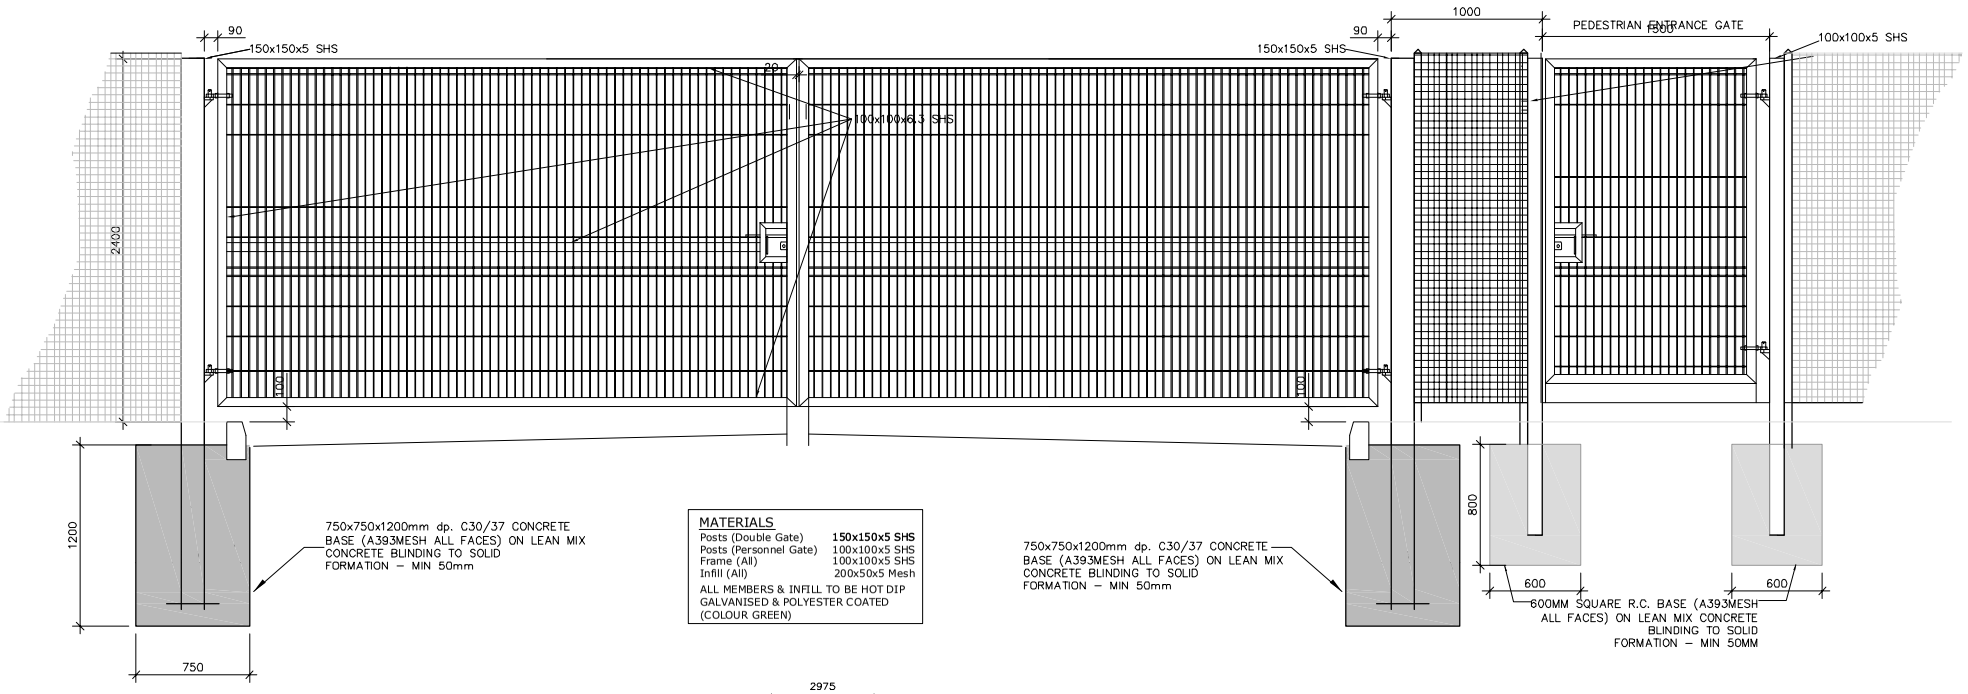

MATERIALS

Posts (Double Gate)	**150x150x5 SHS**
Posts (Personnel Gate)	100x100x5 SHS
Frame (All)	100x100x5 SHS
Infill (All)	200x50x5 Mesh

ALL MEMBERS & INFILL TO BE HOT DIP GALVANISED & POLYESTER COATED (COLOUR GREEN)

ELEVATION ON VEHICULAR & PEDESTRIAN GATES

A1 1:25
A3 1:50

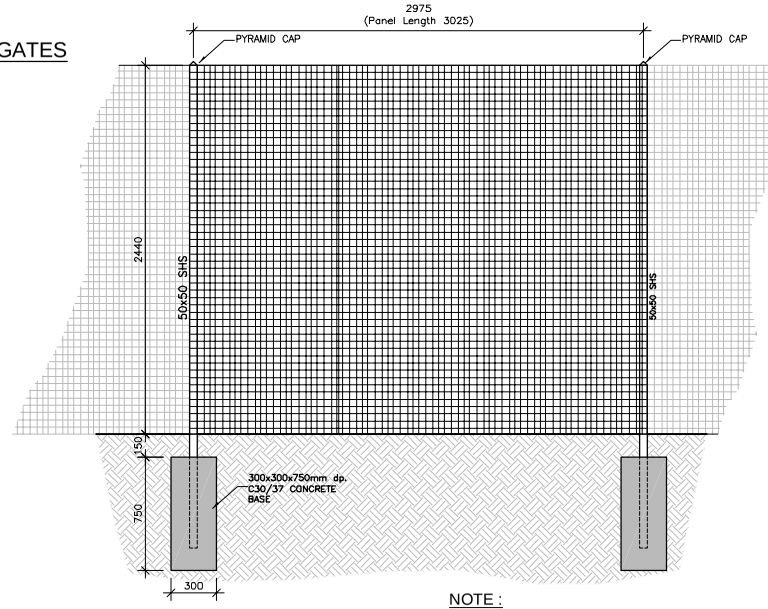

ELEVATION ON 'PALADIN' FENCING

A1 1:25
A3 1:50

NOTE :
'PALADIN' PANELS SECURED USING 25x5mm CLAMP BAR SECURED TO RHS POST WITH 8no. M8 TWILFIX PERMABOLTS

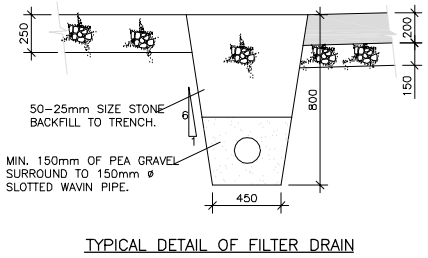

TYPICAL DETAIL OF FILTER DRAIN

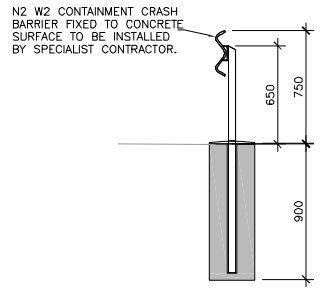

TYPICAL SAFETY BARRIER DETAIL

A1 1:25
A3 1:50

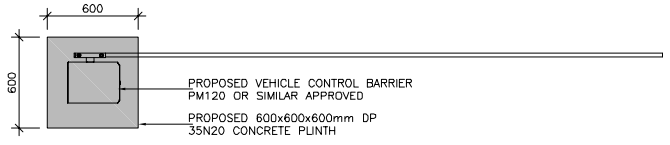

PLAN OF VEHICLE CONTROL BARRIER (2 No THUS)

A1 1:25
A3 1:50

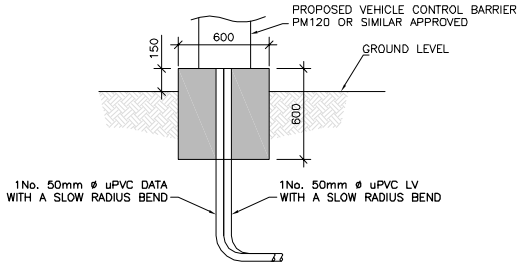

SECTION THROUGH VEHICLE CONTROL BARRIER (2 No THUS)

A1 1:25
A3 1:50

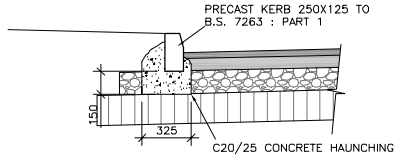

TYPICAL KERB DETAIL

A1 1:25
A3 1:50

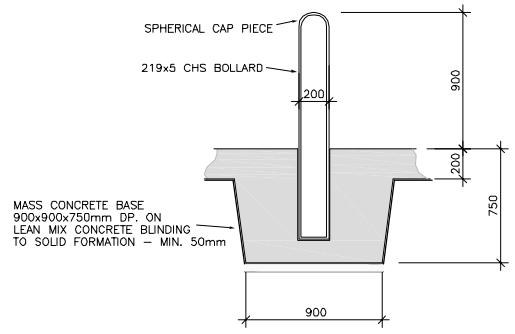

BOLLARD DETAIL (2NO. THUS)

A1 1:25
A3 1:50

Health and Safety:

THIS DRAWING TO BE READ IN CONJUNCTION WITH ALL OTHER RELEVANT DRAWINGS, THE SPECIFICATION AND THE SAFETY AND HEALTH PLAN.

TEMPORARY WORKS PROPOSALS AND/OR METHOD STATEMENTS TO BE SUBMITTED TO THE P.S.D.P. AND THE P.S.C.S. FOR WORKS WHICH INVOLVE PARTICULAR RISKS.

Notes:

1. NO PART OF THIS DRAWING MAY BE REPRODUCED OR TRANSMITTED IN ANY FORM OR STORED IN ANY RETRIEVAL SYSTEM OF ANY NATURE WITHOUT THE WRITTEN PERMISSION OF MALONE O'REGAN CONSULTING ENGINEERS AS COPYRIGHT HOLDER EXCEPT AS AGREED FOR USE ON THE PROJECT FOR WHICH THE DRAWING WAS ORIGINALLY ISSUED.
2. THE APPOINTMENT OF THE PROJECT SUPERVISOR DESIGN PROCESS IS THE CLIENT'S RESPONSIBILITY.
3. ALL DIMENSIONS IN mm UNLESS NOTED OTHERWISE.
4. THE CONTRACTOR SHALL CHECK ALL DIMENSIONS PRIOR TO COMMENCEMENT OF CONSTRUCTION. DISCREPANCIES SHALL BE REPORTED TO THIS OFFICE IN WRITING.

Rev.	Description	Date	Drawn	Chkd	Appr
P	PLANNING ISSUE	27.01.17	MG	SD	JN

THIS DRAWING TO BE USED FOR PLANNING PURPOSES ONLY

MALONE O'REGAN CONSULTING ENGINEERS

St. Catherine's House, Catherine Street, WATERFORD.
Tel: +353 51 876 855
Email: info@waterford.morce.ie
Web: www.maloneoregan.com

Offices also in:
DUBLIN : Tel: +353 1 260 2655 Email: info@morce.ie
GALWAY: Tel: +353 91 531 069 Email: galway@morce.ie
LONDON: Tel: +44 208 5281685 Email: london@morce.ie

Client: PORT OF WATERFORD COMPANY

Job: SITE No. 3 BELVIEW
SITE DEVELOPMENT WORKS

Drawing: SITE DEVELOPMENT DETAILS

Job No	Drg No	Stage	Revision	Scale
W17002	C005	PL	P	A1 As shown A3 As shown

DON'T SCALE DIMENSIONS