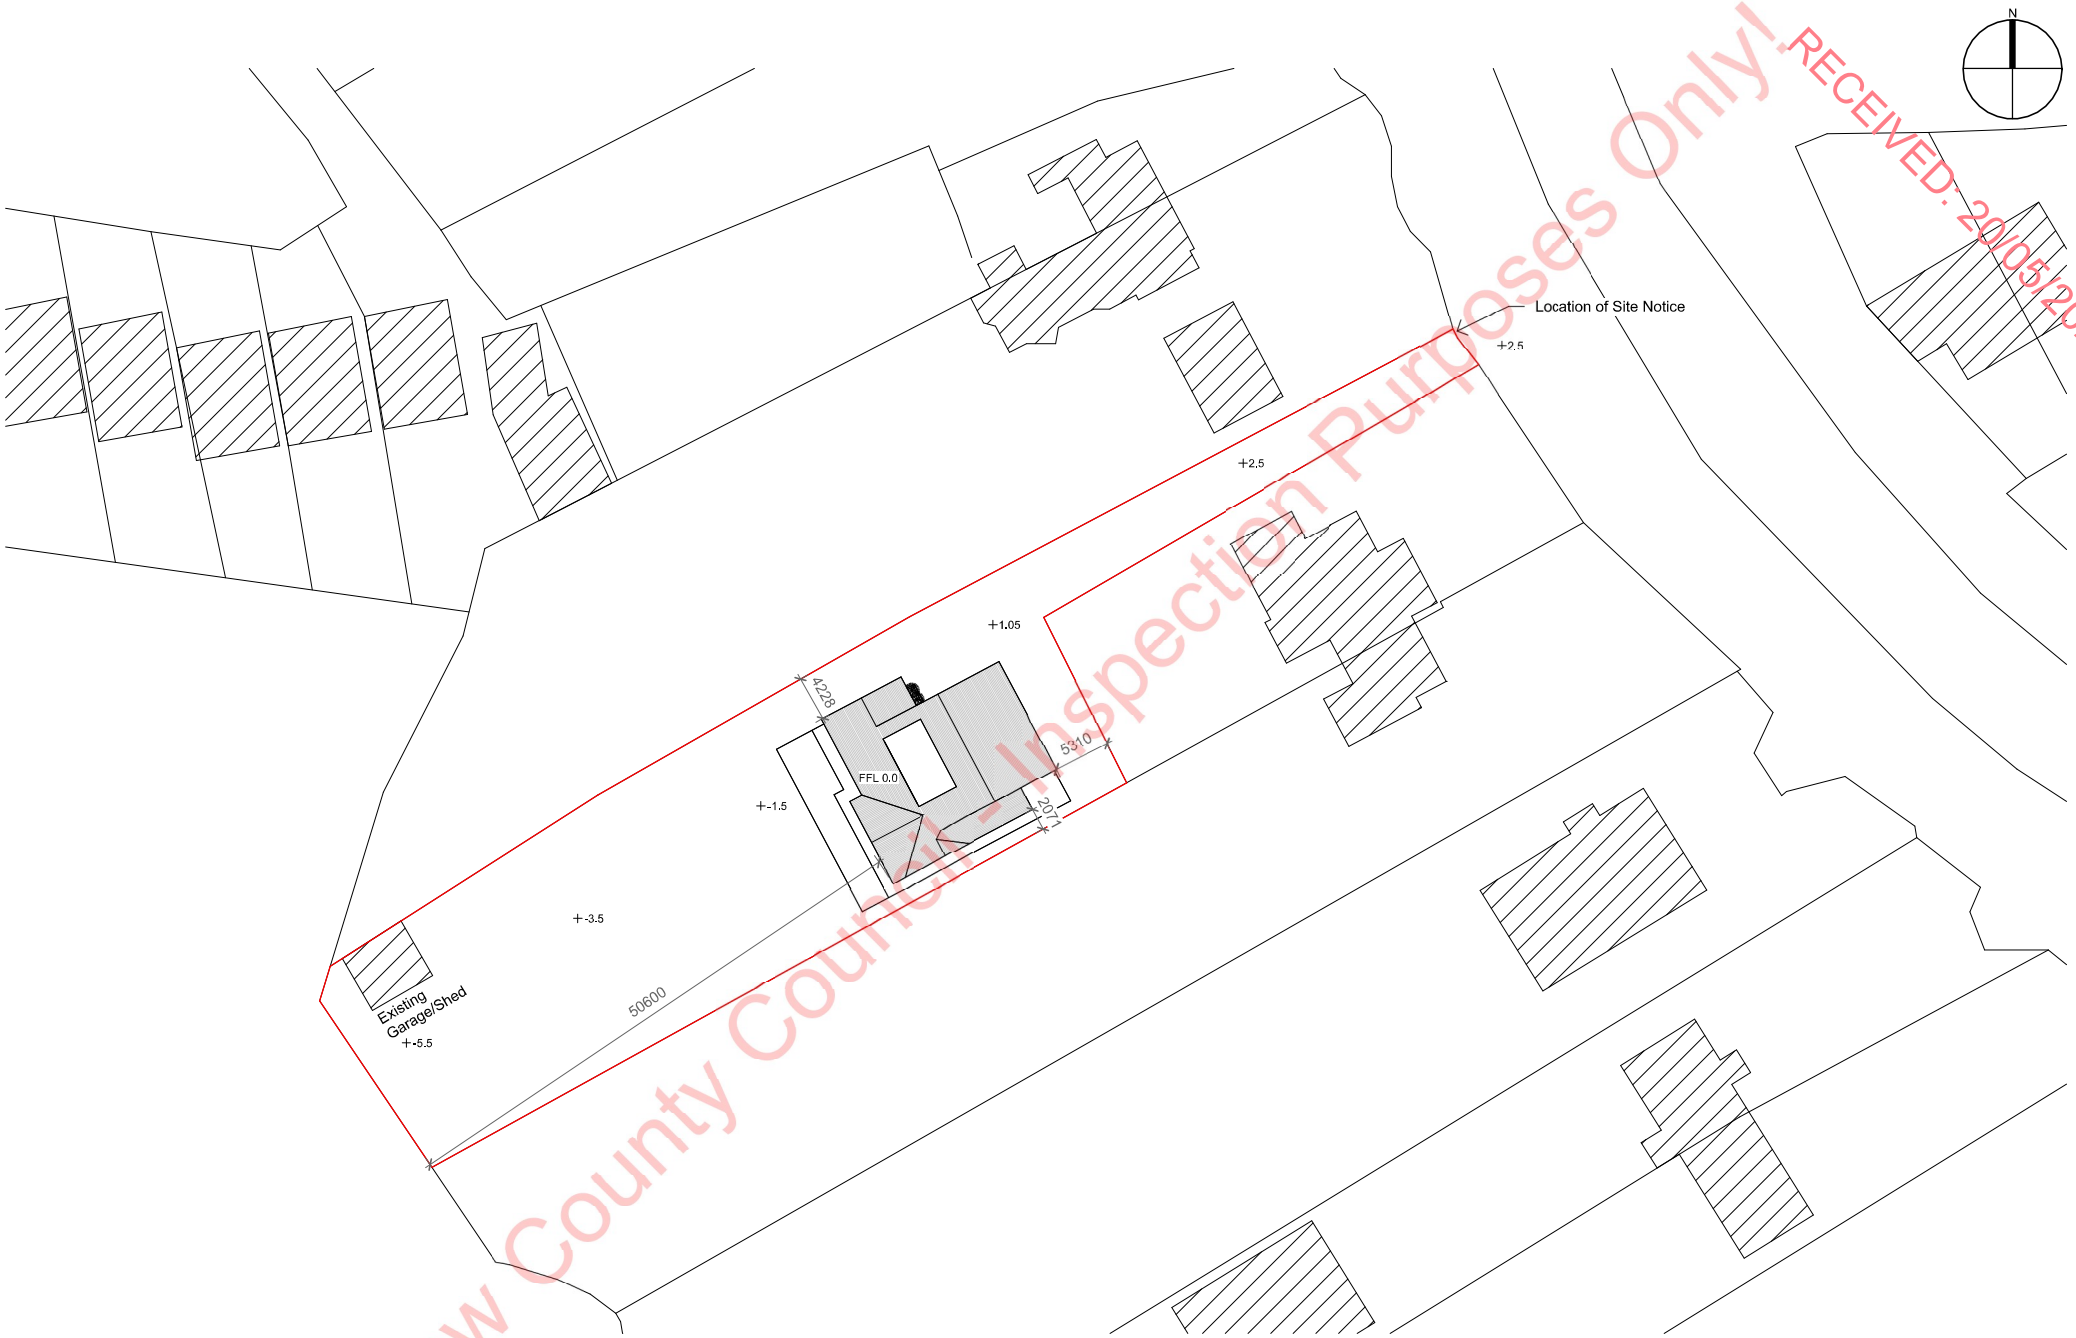


RECEIVED: 20/05/2026
Wicklow County Council - Inspection Purposes Only!

Site - Proposed
1 : 500

ALAN FARRELLY ARCHITECTURE MRIAI
Birch House, St Bridget's Park,
Blacklion, Greystones,
Co. Wicklow, Ireland
0857696808
fararch@gmail.com

PROJECT	Laurelin, Kilcoole Road	Project No.	0000
SHEET	Site - Proposed	Drawing No.	00
CLIENT	Evelyn Smith	Scale (@ A3)	1 : 500
		Date	20/05/2026 13:05:18

DO NOT SCALE OFF DRAWINGS, USE ONLY DIMENSIONS INDICATED. IF ANY DISCREPANCIES FOUND PLEASE NOTIFY ARCHITECT Drawings are © Copyright