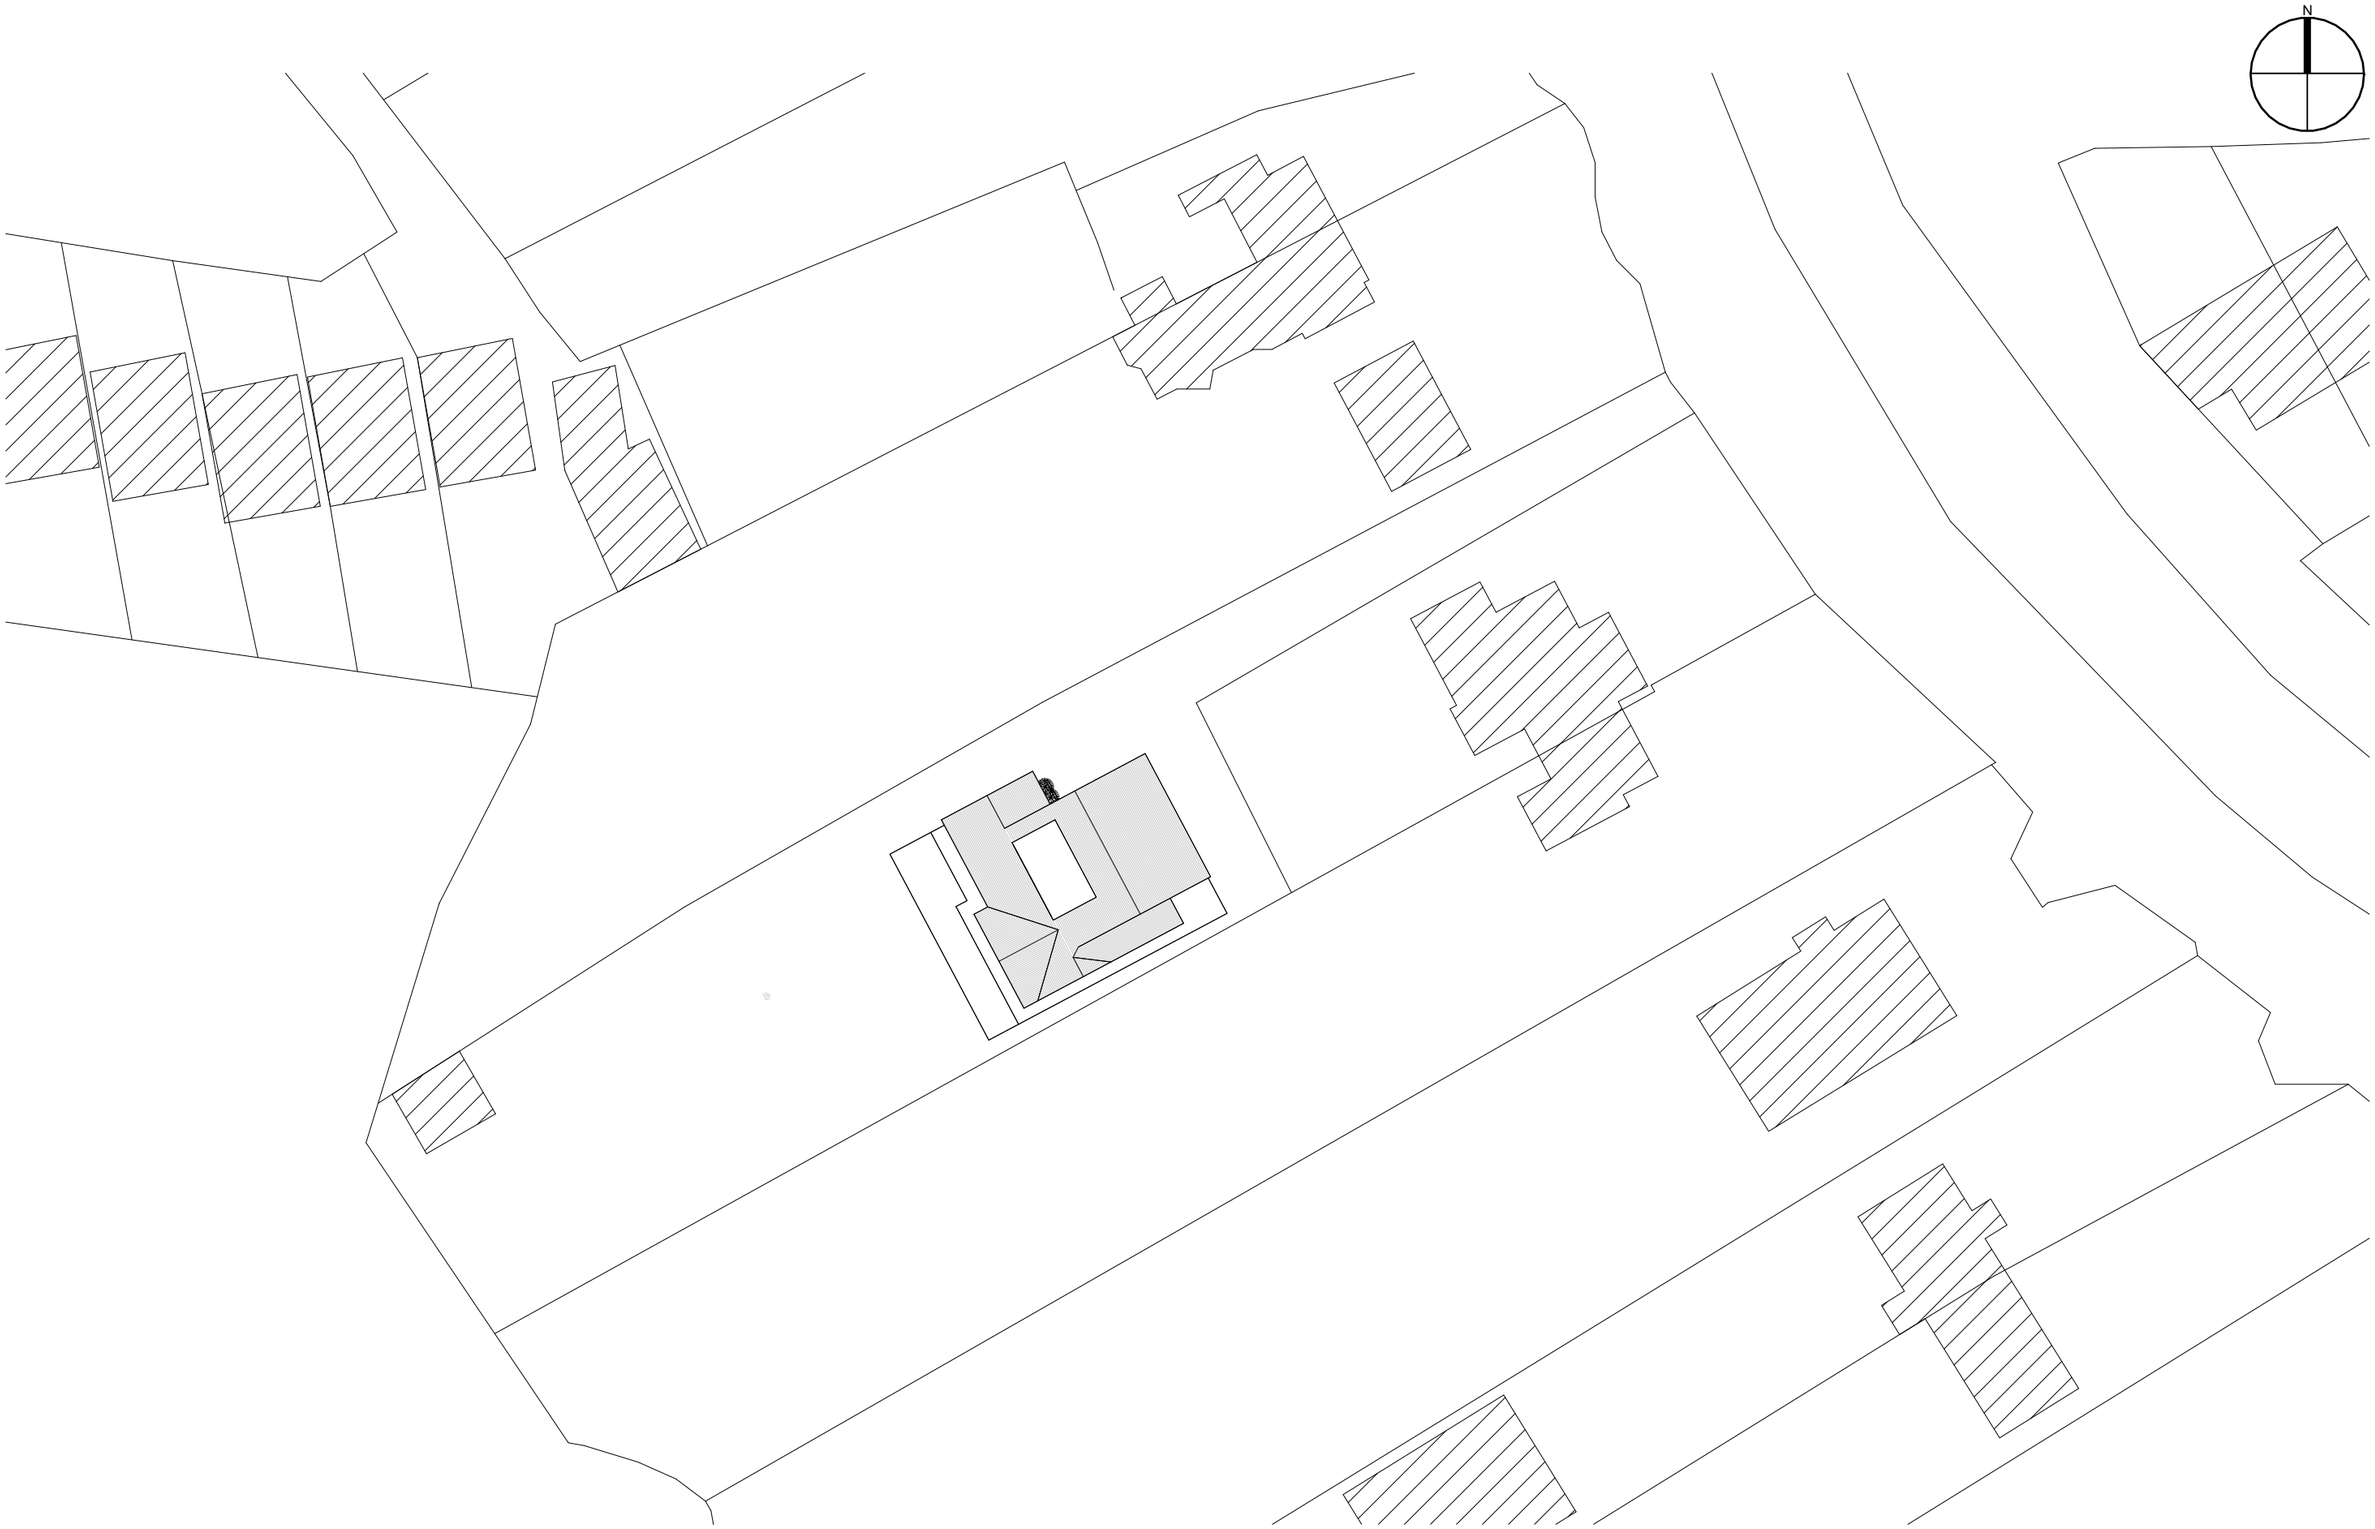


Site - Proposed
1 : 500

ALAN FARRELLY ARCHITECTURE MRIAI

Birch House, St Bridget's Park,
Blacklion, Greystones,
Co. Wicklow, Ireland
0857696808
fararch@gmail.com


RIAI Registered Architect 2025

PASSIVE HOUSE DESIGNER CERTIFIED

PROJECT	Lourelin Kilcoole Road
SHEET	Site - Proposed
CLIENT	Evelyn Smith

Project No.	0000
Drawing No.	00
Scale (@ A3)	1 : 500
Date	19/05/2026 19:02:01

DO NOT SCALE OFF DRAWINGS. USE ONLY DIMENSIONS INDICATED. IF ANY DISCREPANCIES FOUND PLEASE NOTIFY ARCHITECT Drawings are © Copyright

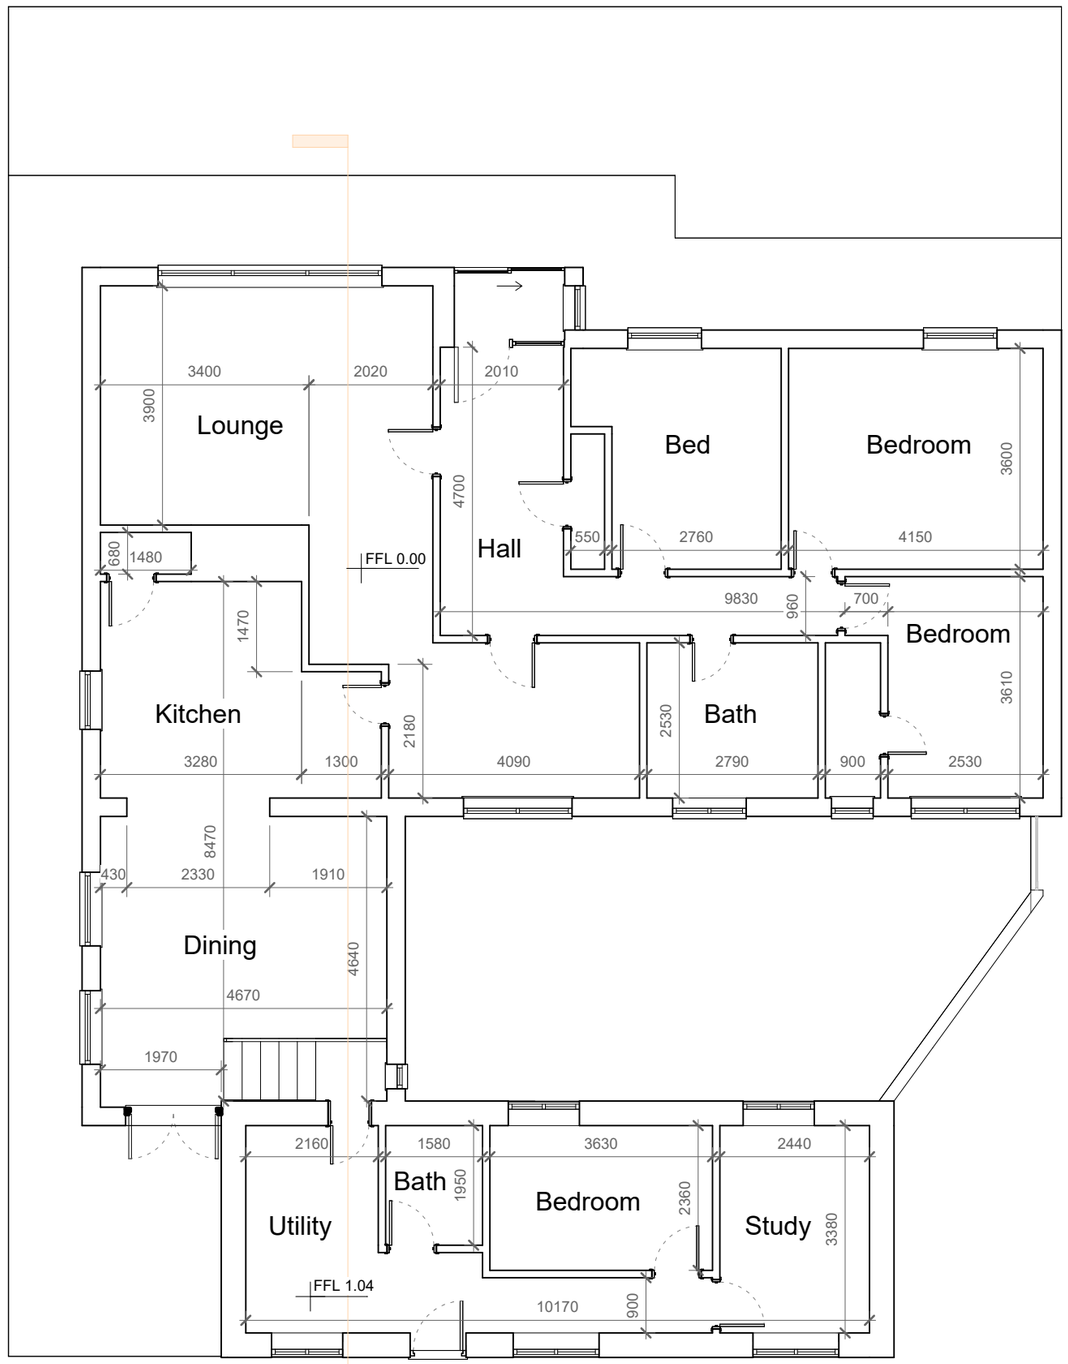

Ground Floor - Existing

1 : 100

ALAN FARRELLY ARCHITECTURE MRIAI

Birch House, St Bridget's Park,
Blacklion, Greystones,
Co. Wicklow, Ireland
0857696808
fararch@gmail.com


RIAI Registered Architect 2025

DESIGNER CERTIFIED PASSIVE HOUSE DESIGNER

PROJECT	Lourelin Kilcoole Road
SHEET	Ground Floor - Existing
CLIENT	Evelyn Smith

Project No.	0000
Drawing No.	01
Scale (@ A3)	1 : 100
Date	19/05/2026 19:02:01

DO NOT SCALE OFF DRAWINGS. USE ONLY DIMENSIONS INDICATED. IF ANY DISCREPANCIES FOUND PLEASE NOTIFY ARCHITECT Drawings are © Copyright

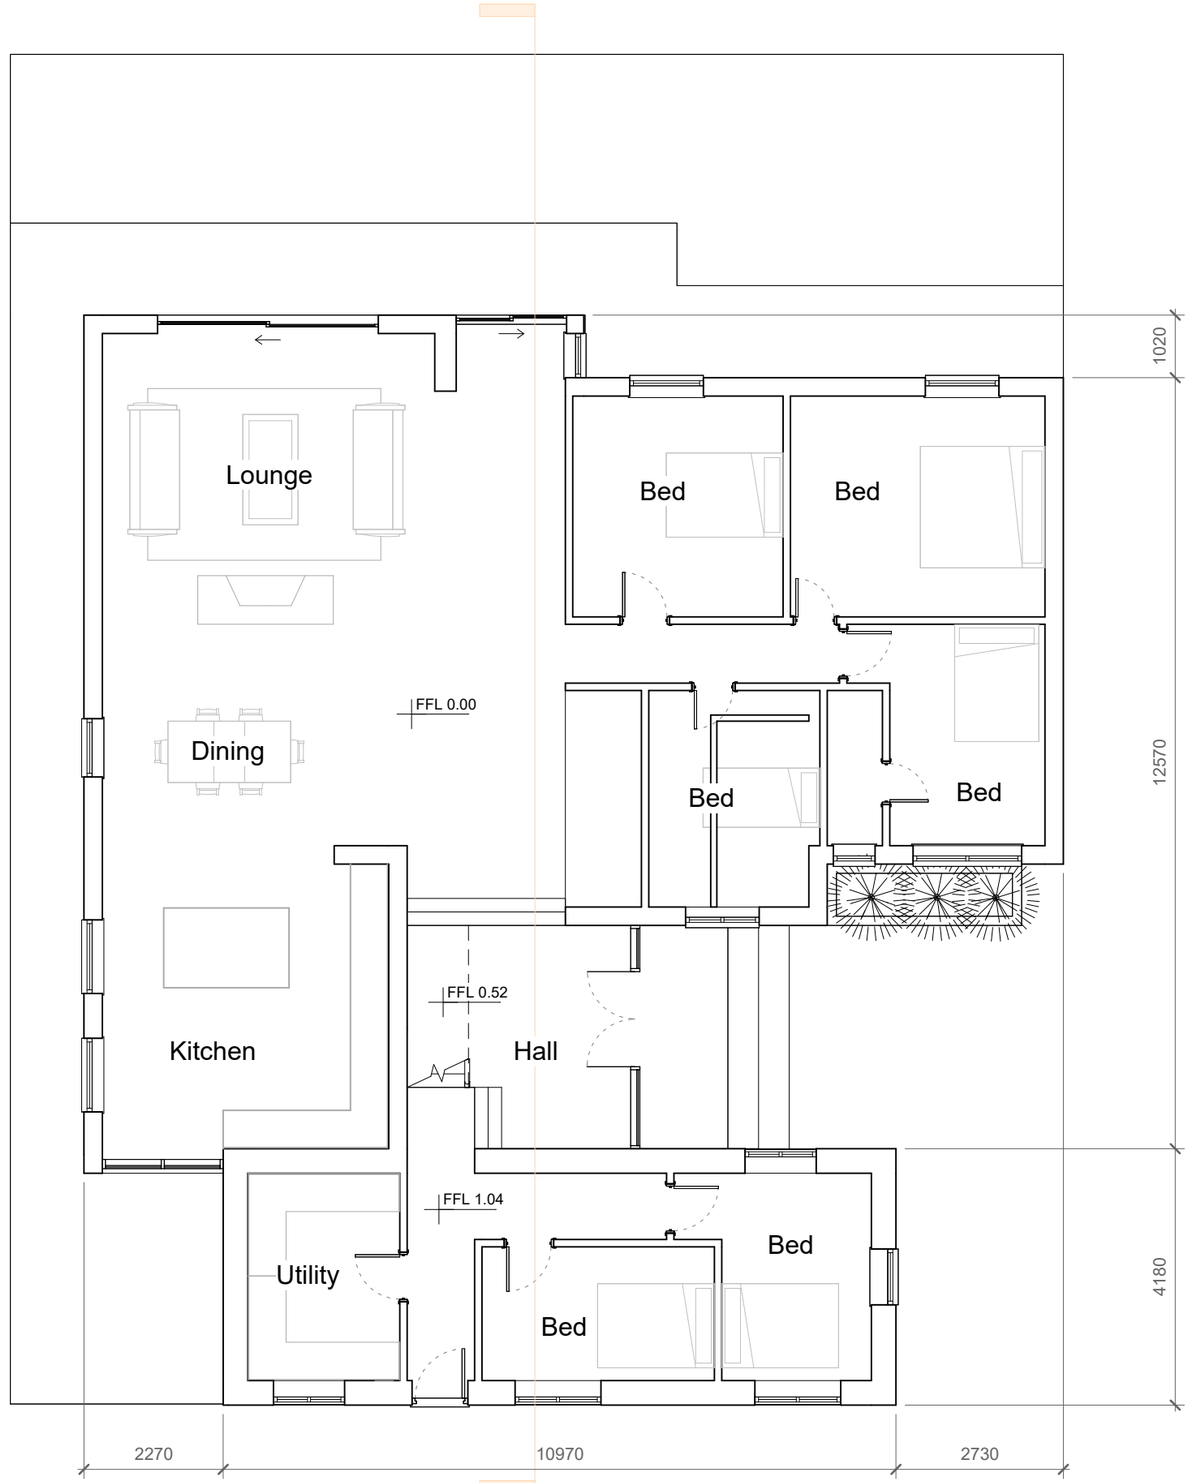

Ground Floor - Proposed

1 : 100

ALAN FARRELLY ARCHITECTURE MRIAI

Birch House, St Bridget's Park,
Blacklion, Greystones,
Co. Wicklow, Ireland
0857696808
fararch@gmail.com


RIAI Registered Architect 2025

DESIGNER CERTIFIED PASSIVE HOUSE DESIGNER

PROJECT	Lourelin Kilcoole Road
SHEET	Ground Floor - Proposed
CLIENT	Evelyn Smith

Project No.	0000
Drawing No.	01B
Scale (@ A3)	1 : 100
Date	19/05/2026 19:02:01

DO NOT SCALE OFF DRAWINGS. USE ONLY DIMENSIONS INDICATED. IF ANY DISCREPANCIES FOUND PLEASE NOTIFY ARCHITECT Drawings are © Copyright

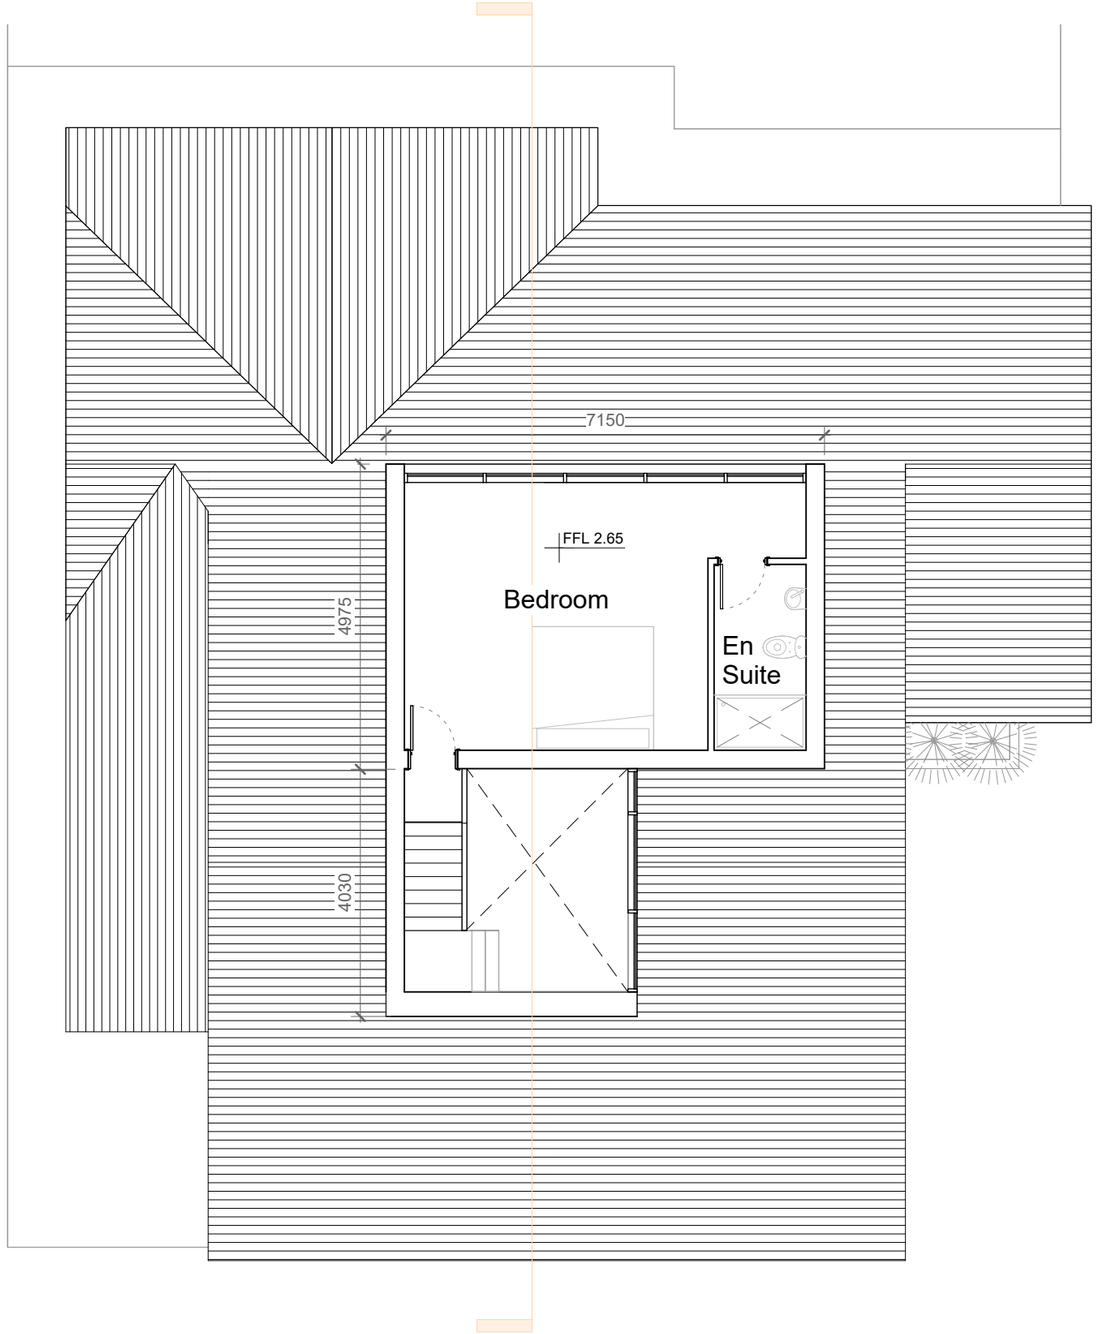

First Floor - Proposed
1 : 100

ALAN FARRELLY ARCHITECTURE MRIAI

Birch House, St Bridget's Park,
Blacklion, Greystones,
Co. Wicklow, Ireland
0857696808
fararch@gmail.com


RIAI Registered Architect 2025

PASSIVE HOUSE DESIGNER CERTIFIED


PROJECT	Lourelin Kilcoole Road
SHEET	First Floor - Proposed
CLIENT	Evelyn Smith

Project No.	0000
Drawing No.	02
Scale (@ A3)	1 : 100
Date	19/05/2026 19:02:02

DO NOT SCALE OFF DRAWINGS. USE ONLY DIMENSIONS INDICATED. IF ANY DISCREPANCIES FOUND PLEASE NOTIFY ARCHITECT Drawings are © Copyright

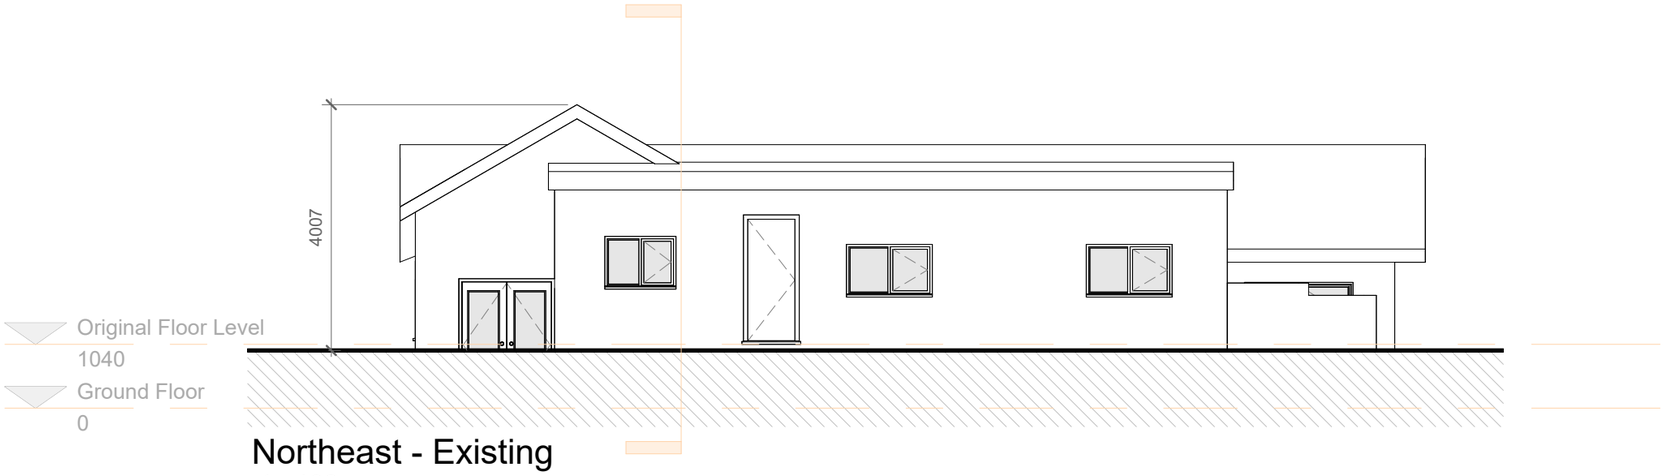

Northeast - Existing
1 : 100

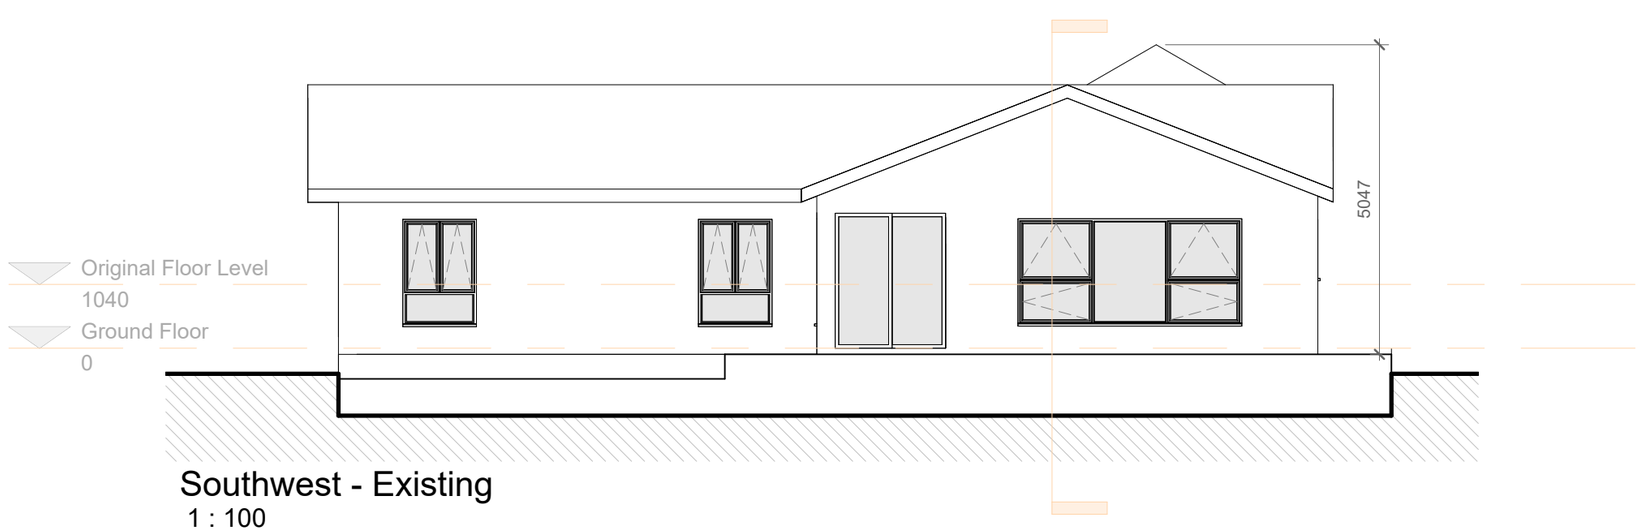

Southwest - Existing
1 : 100

ALAN FARRELLY ARCHITECTURE MRIAI

Birch House, St Bridget's Park,
Blacklion, Greystones,
Co. Wicklow, Ireland
0857696808
fararch@gmail.com


RIAI Registered Architect 2025

PASSIVE HOUSE DESIGNER CERTIFIED PASSIVE HOUSE DESIGNER


PROJECT	Lourelin Kilcoole Road
SHEET	Elevations - Existing
CLIENT	Evelyn Smith

Project No.	0000
Drawing No.	04
Scale (@ A3)	1 : 100
Date	19/05/2026 19:02:02

DO NOT SCALE OFF DRAWINGS. USE ONLY DIMENSIONS INDICATED. IF ANY DISCREPANCIES FOUND PLEASE NOTIFY ARCHITECT Drawings are © Copyright

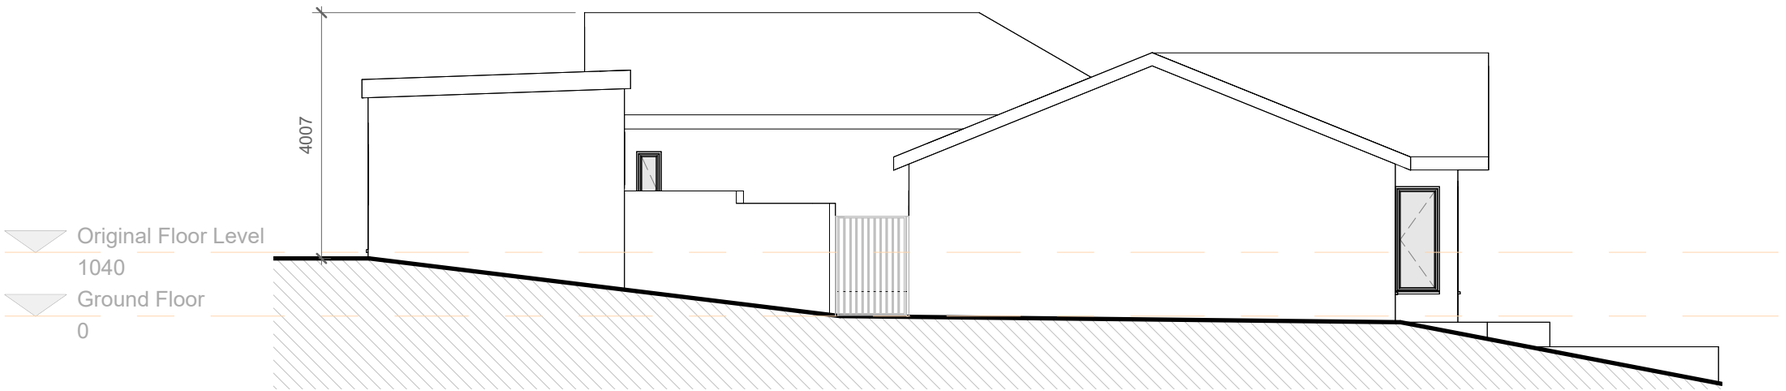

Northwest - Existing
1 : 100

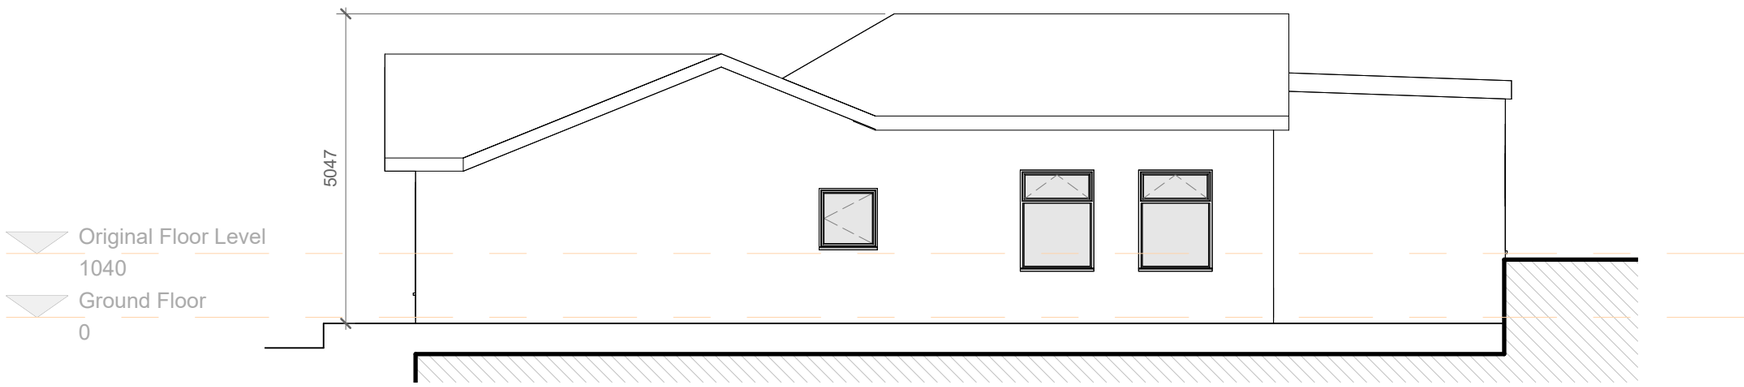

Southeast - Existing
1 : 100

ALAN FARRELLY ARCHITECTURE MRIAI

Birch House, St Bridget's Park,
Blacklion, Greystones,
Co. Wicklow, Ireland
0857696808
fararch@gmail.com


RIAI Registered Architect 2025

PASSIVE HOUSE DESIGNER CERTIFIED PASSIVE HOUSE DESIGNER


PROJECT	Lourelin Kilcoole Road
SHEET	Elevations - Existing
CLIENT	Evelyn Smith

Project No.	0000
Drawing No.	05
Scale (@ A3)	1 : 100
Date	19/05/2026 19:02:02

DO NOT SCALE OFF DRAWINGS. USE ONLY DIMENSIONS INDICATED. IF ANY DISCREPANCIES FOUND PLEASE NOTIFY ARCHITECT Drawings are © Copyright

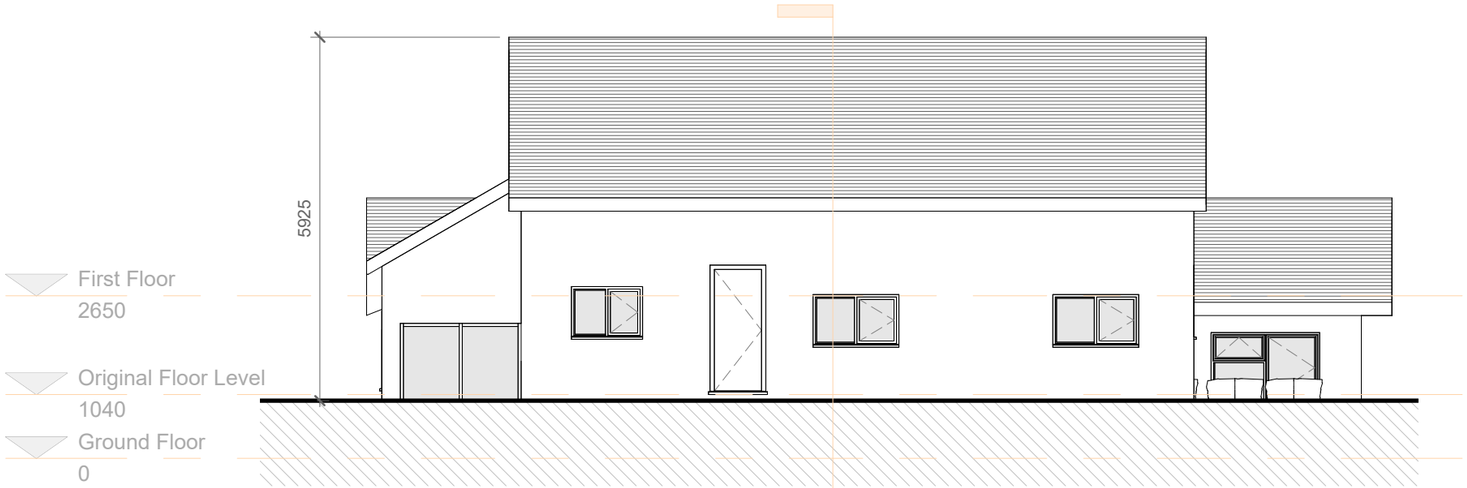

Northeast - Proposed
1 : 100

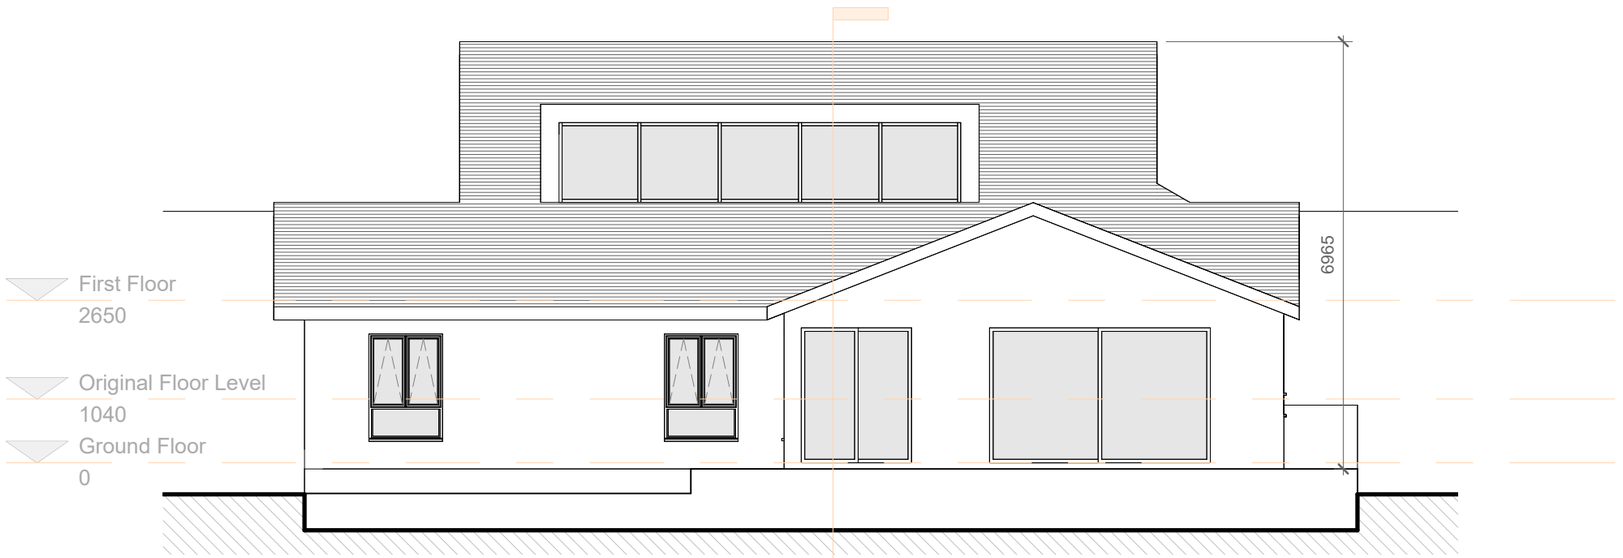

Southwest - Proposed
1 : 100

ALAN FARRELLY ARCHITECTURE MRIAI

Birch House, St Bridget's Park,
Blacklion, Greystones,
Co. Wicklow, Ireland
0857696808
fararch@gmail.com


RIAI Registered Architect 2025

PASSIVE HOUSE DESIGNER CERTIFIED PASSIVE HOUSE DESIGNER

PROJECT	Lourelin Kilcoole Road
SHEET	Elevations - Proposed
CLIENT	Evelyn Smith

Project No.	0000
Drawing No.	06
Scale (@ A3)	1 : 100
Date	19/05/2026 19:02:02

DO NOT SCALE OFF DRAWINGS. USE ONLY DIMENSIONS INDICATED. IF ANY DISCREPANCIES FOUND PLEASE NOTIFY ARCHITECT Drawings are © Copyright

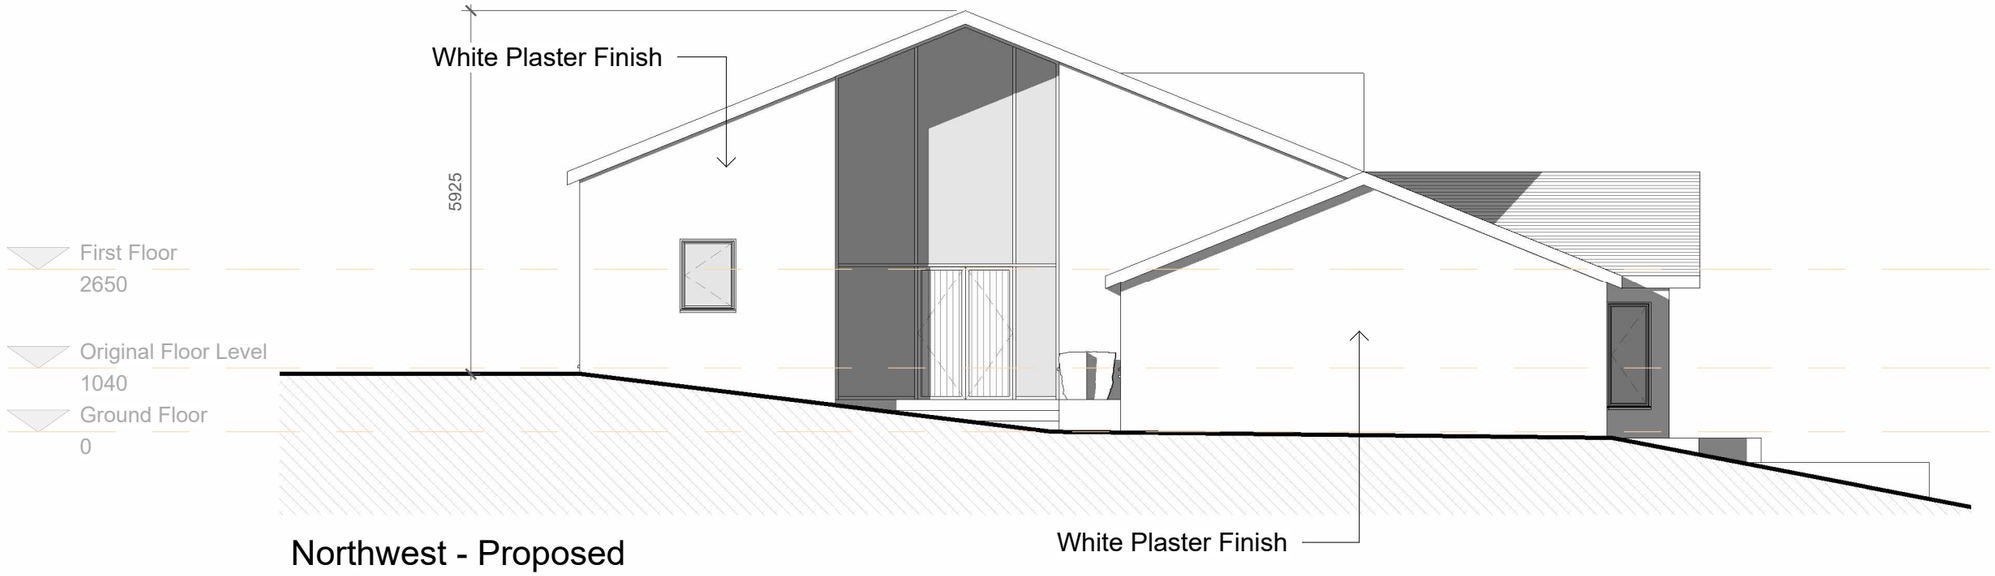

Northwest - Proposed
1 : 100

Southeast - Proposed
1 : 100

ALAN FARRELLY ARCHITECTURE MRIAI

Birch House, St Bridget's Park,
Blacklion, Greystones,
Co. Wicklow, Ireland
0857696808
fararch@gmail.com

RIAI Registered Architect 2025

DESIGNER CERTIFIED PASSIVE HOUSE DESIGNER

PROJECT	Lourelin Kilcoole Road
SHEET	Elevations - Proposed
CLIENT	Evelyn Smith

Project No.	0000
Drawing No.	07
Scale (@ A3)	1 : 100
Date	19/05/2026 19:02:03

DO NOT SCALE OFF DRAWINGS. USE ONLY DIMENSIONS INDICATED. IF ANY DISCREPANCIES FOUND PLEASE NOTIFY ARCHITECT Drawings are © Copyright