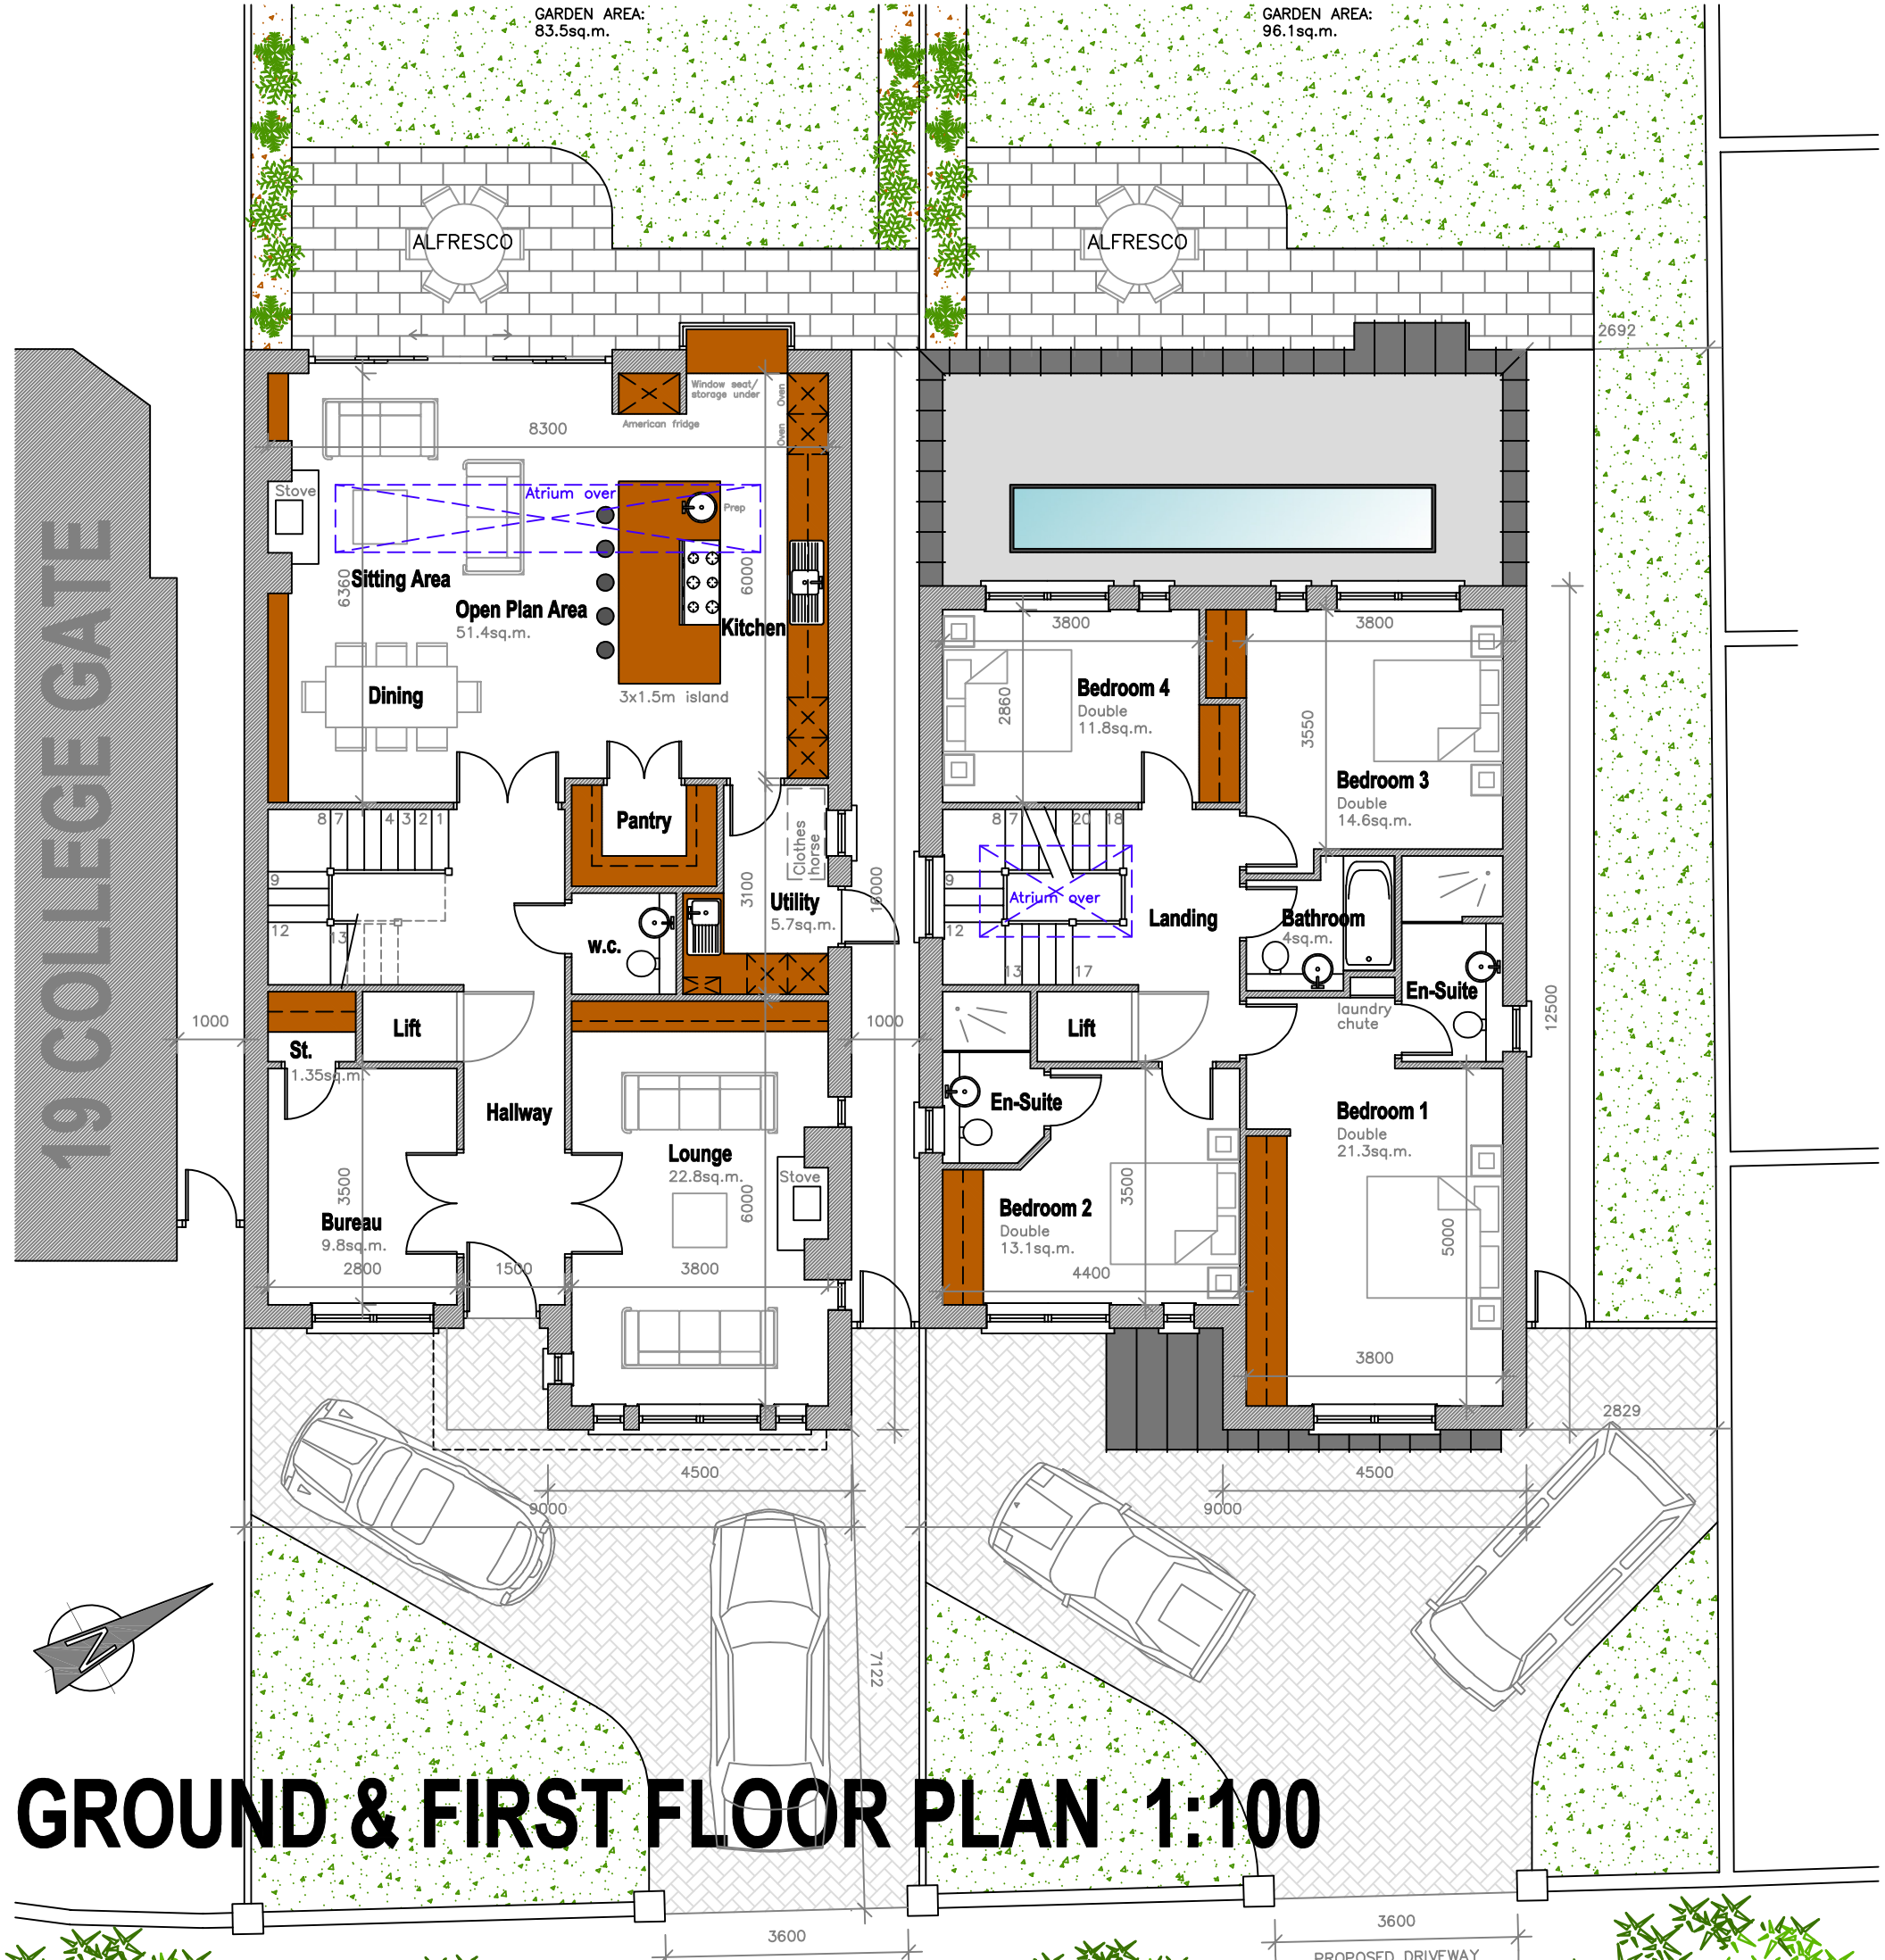

GROUND & FIRST FLOOR PLAN 1:100

3 Floors

HOUSE AREAS: 262sq.m. 2,820sq.ft

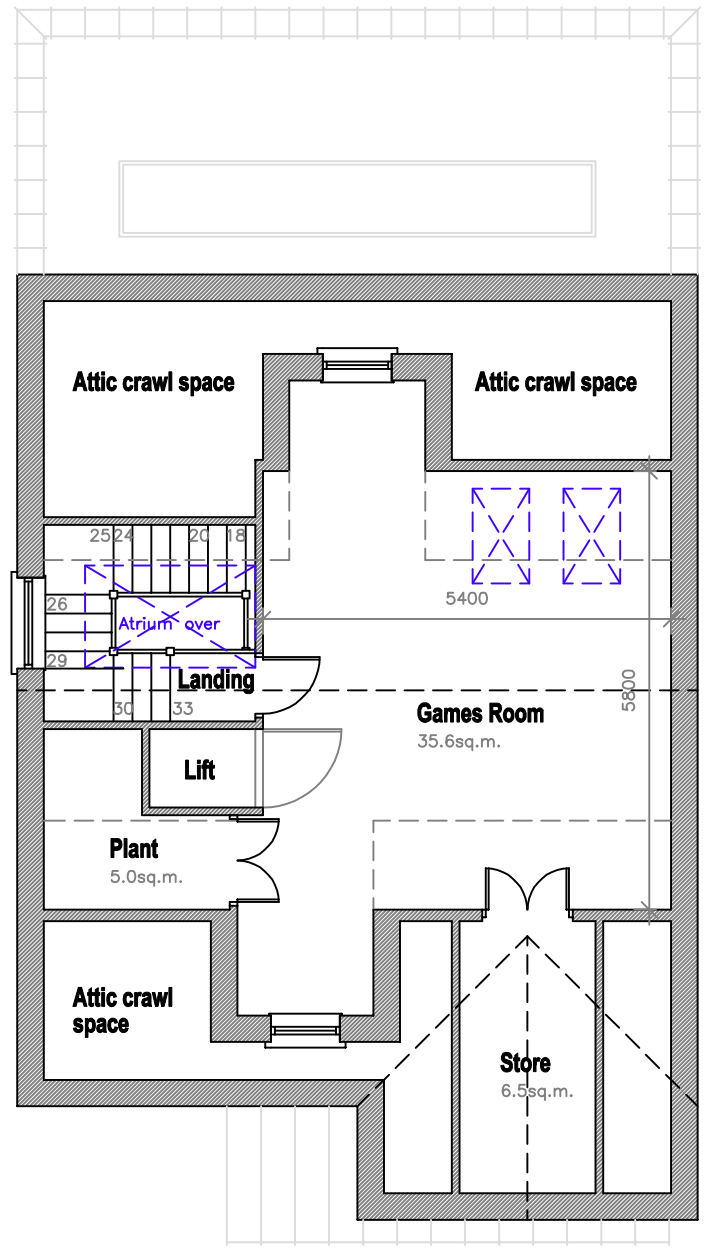

ATTIC FLOOR PLAN 1:100