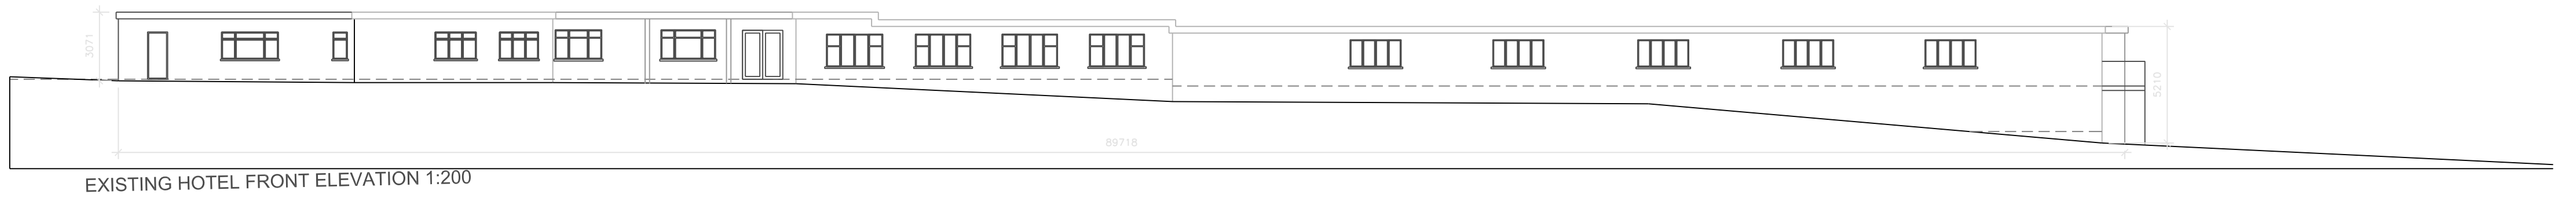

EXISTING HOTEL FRONT ELEVATION 1:200

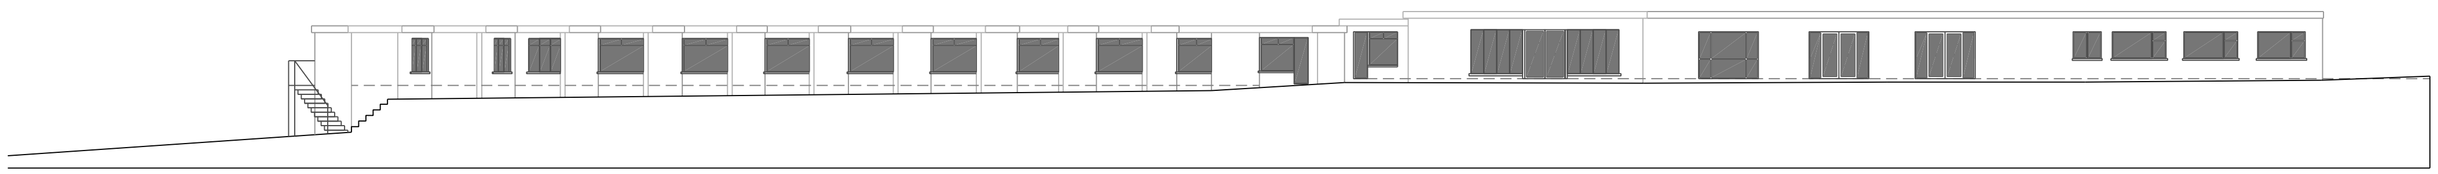

EXISTING HOTEL REAR ELEVATION 1:200

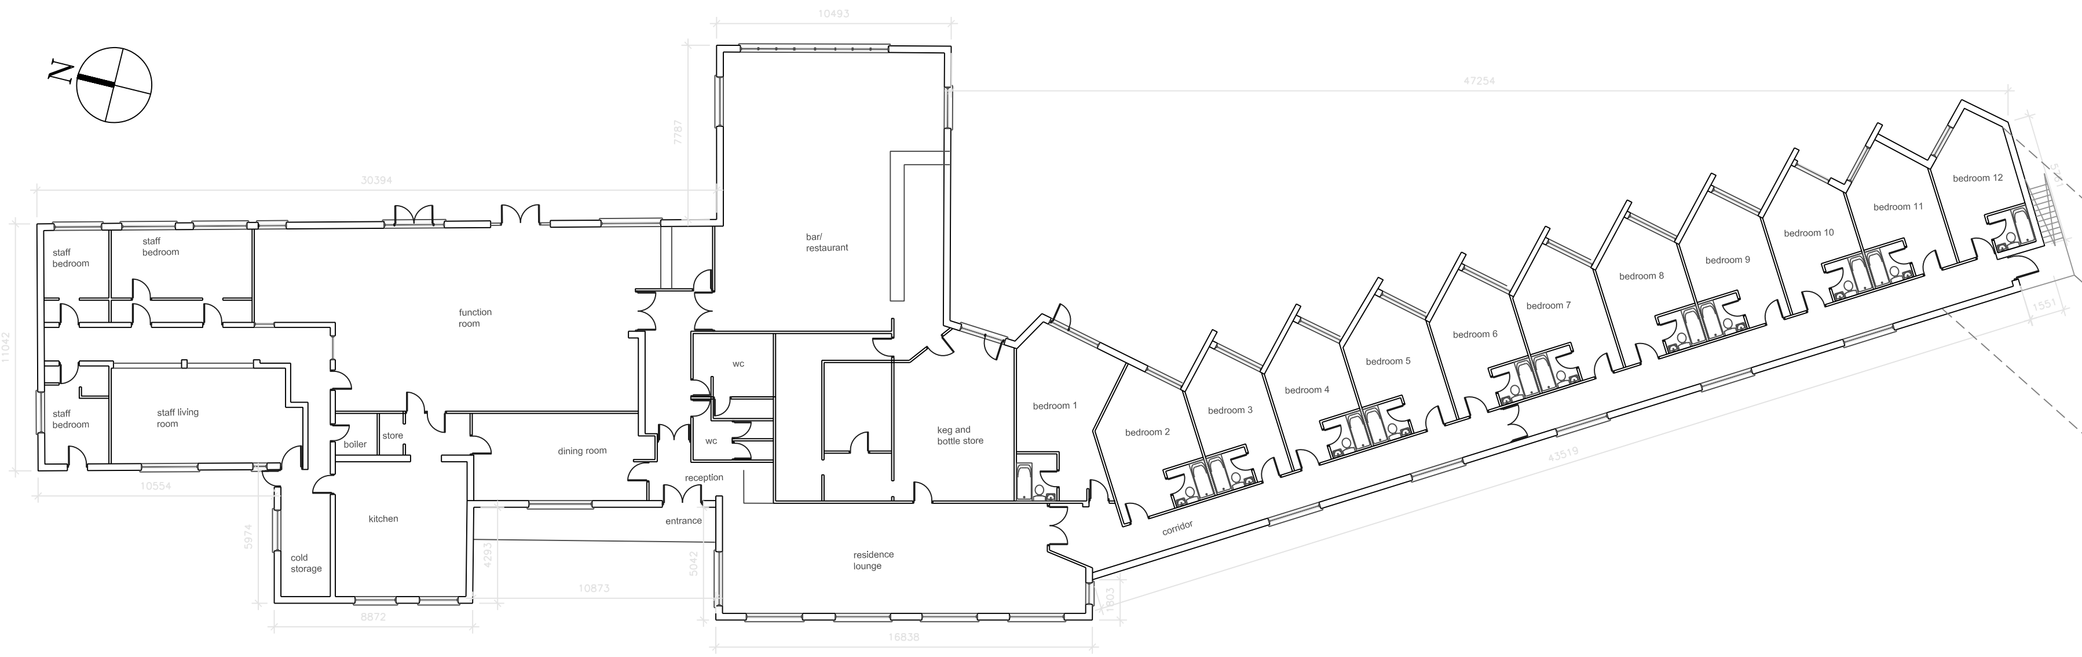

EXISTING GROUND FLOOR PLAN 1:200
area: 1031sqm

EXISTING BASEMENT PLAN 1:200
area: 32sqm

REVISIONS	

NOTE: THIS DRAWING IS THE COPYRIGHT OF DALLKEY CAD SERVICES
ALL DIMENSIONS TO BE CHECKED ON SITE
ANY DISCREPANCIES TO BE REFERRED BACK TO THE ARCHITECTS

PLANNING APPLICATION

Job Title: CLOGGA BEACH RESORT, ASKINTINNY ARKLOW, CO. WICKLOW	Date: DEC 2006
	Drawn: MB
Drawing Title: EXISTING HOTEL BUILDING PLANS AND ELEVATIONS	Scale: 1:200
Drawing No: 0614 05	Rev:

DALKEY CAD SERVICES
Archway House
43 Castle St
Dalkey
Co. Dublin
Tel 01-275 0996 Fax 01-285 5001