
Land Registry Compliant Map

Computer Generated

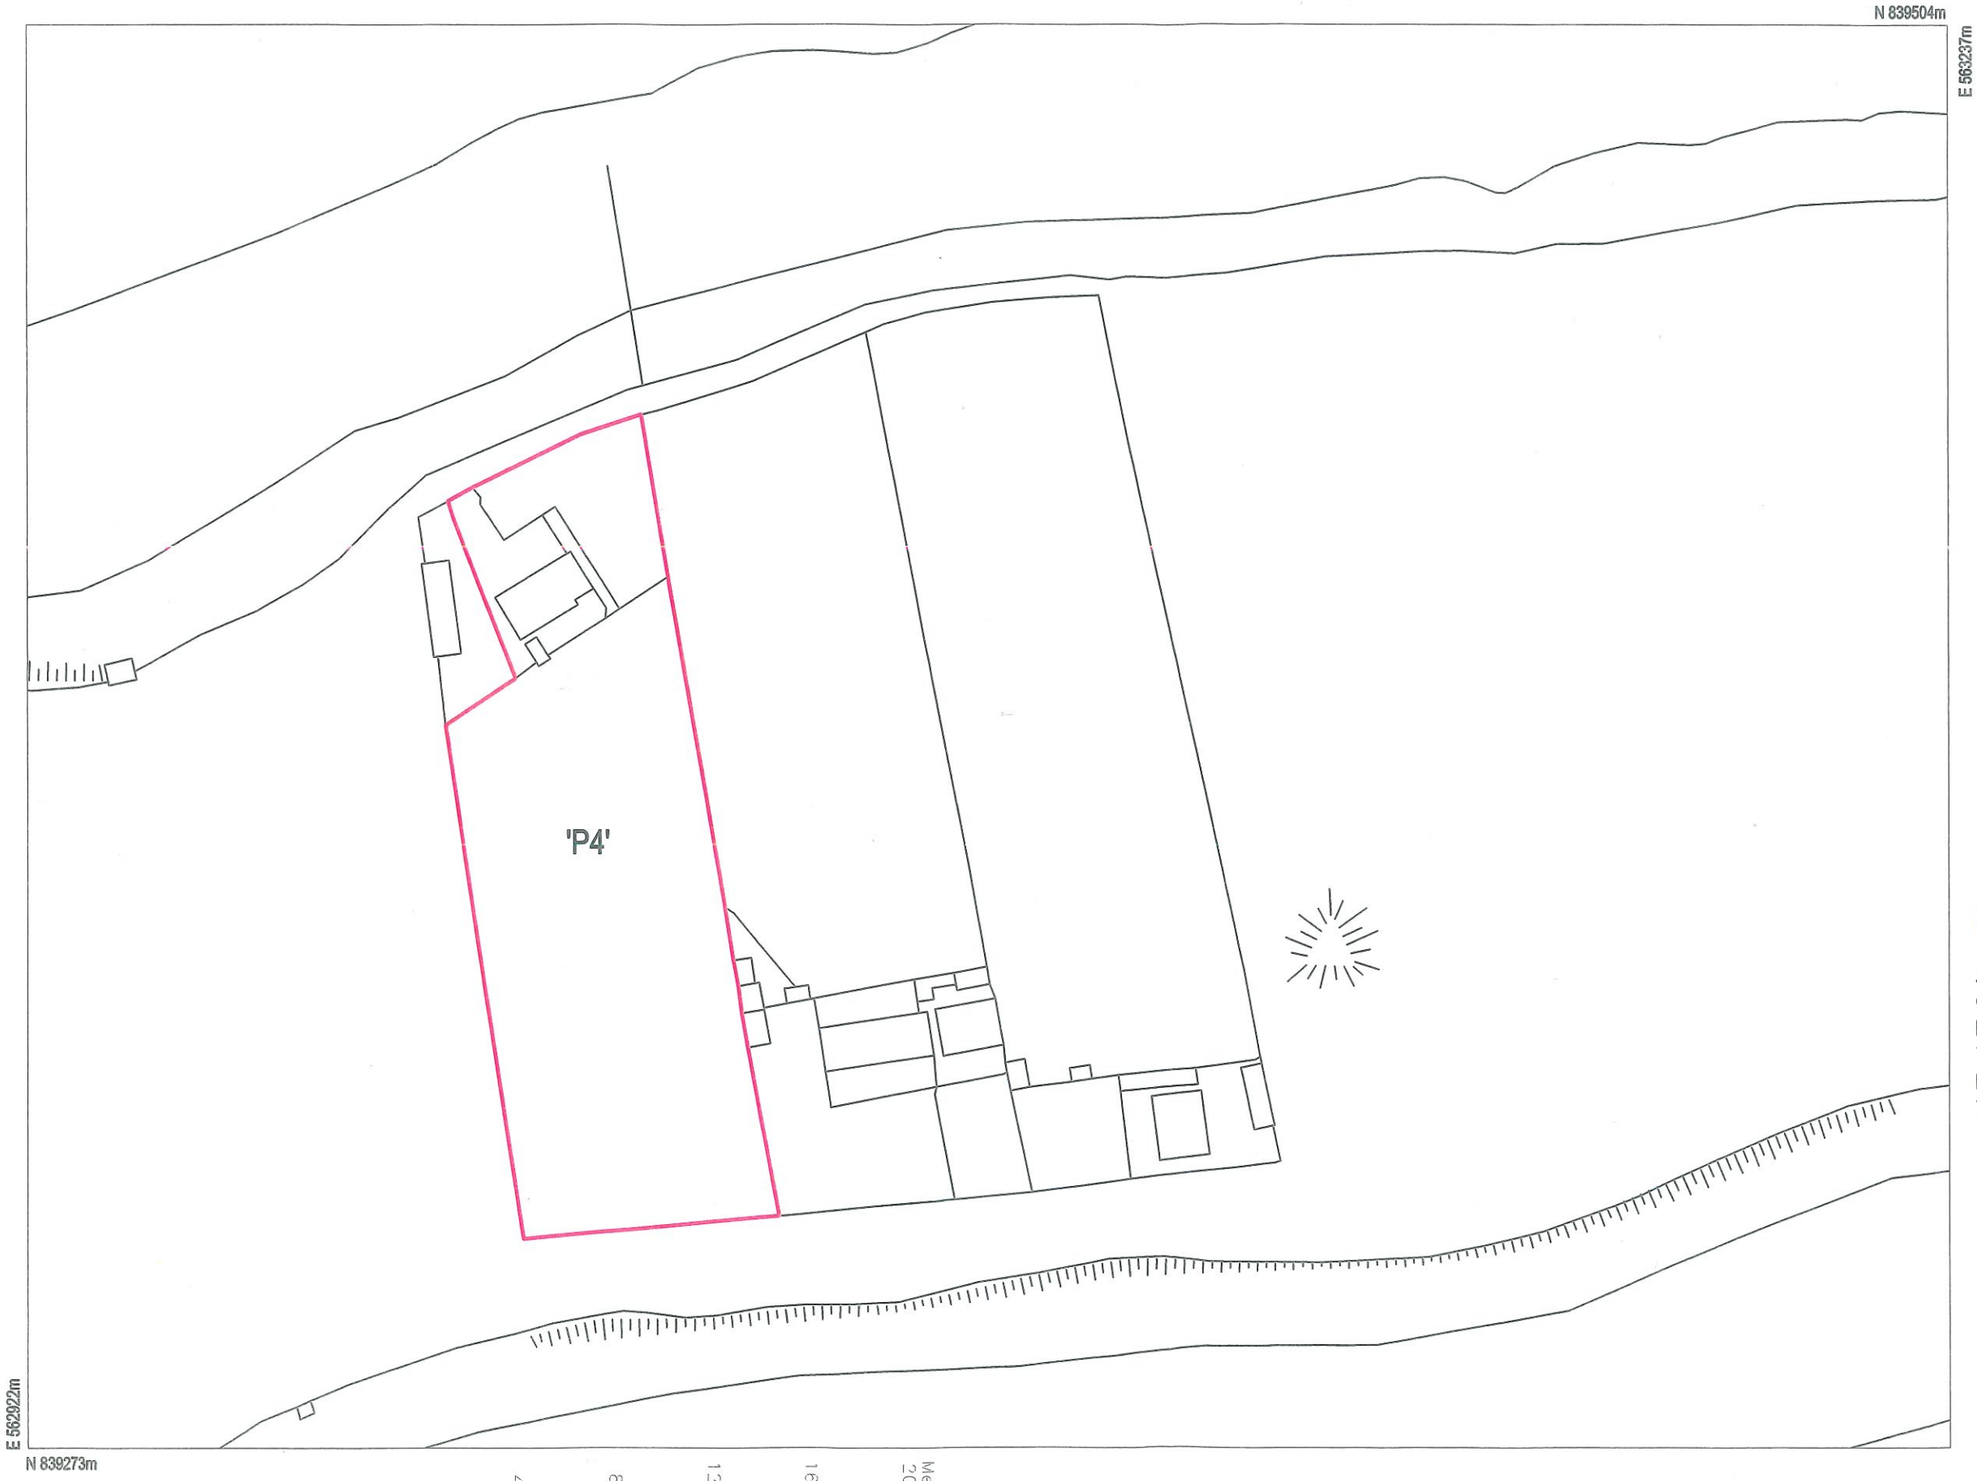

Scale:- 1:2,500
Scála:- 1:2,500

0 40 80 120 160 200 Metres
0 100 200 300 400 500 Feet

Plot Ref. No. 260042_BM_GB_P4
Plot Date: 10th April 2026

ITM CENTRE	PT. CO-ORDS
E 563080m, N 839388m	

MAP SHEETS

Digital Map 0951-B

DESCRIPTION

Map Produced by:
Jennings O'Donovan & Partners Limited

Signed: Brendan Maloney.

Date: 10/04/2026

REFERENCE:
Unregistered Lands

Legend :
Area marked 'P4' lined in RED =
0.478 Hectares (1.181 Acres)

JENNINGS O'DONOVAN AND PARTNERS LIMITED
SLIGO
Company Reg No. 149104
CONSULTING ENGINEERS

B. Maloney M.I.E.I.

JENNINGS O'DONOVAN & PARTNERS LIMITED
CONSULTING ENGINEERS

Jennings O'Donovan & Partners Limited.
Consulting Engineers
Finisklin Business Park, Sligo, Ireland.
Tel:+353719161416
Email: info@jodireland.com
Web:www.jodireland.com

Ordnance Survey Ireland
National Mapping Agency

Ordnance Survey Ireland
Licence No. CYAL 50512615
©Ordnance Survey Ireland/
Government of Ireland

NORTH