Appendix 4

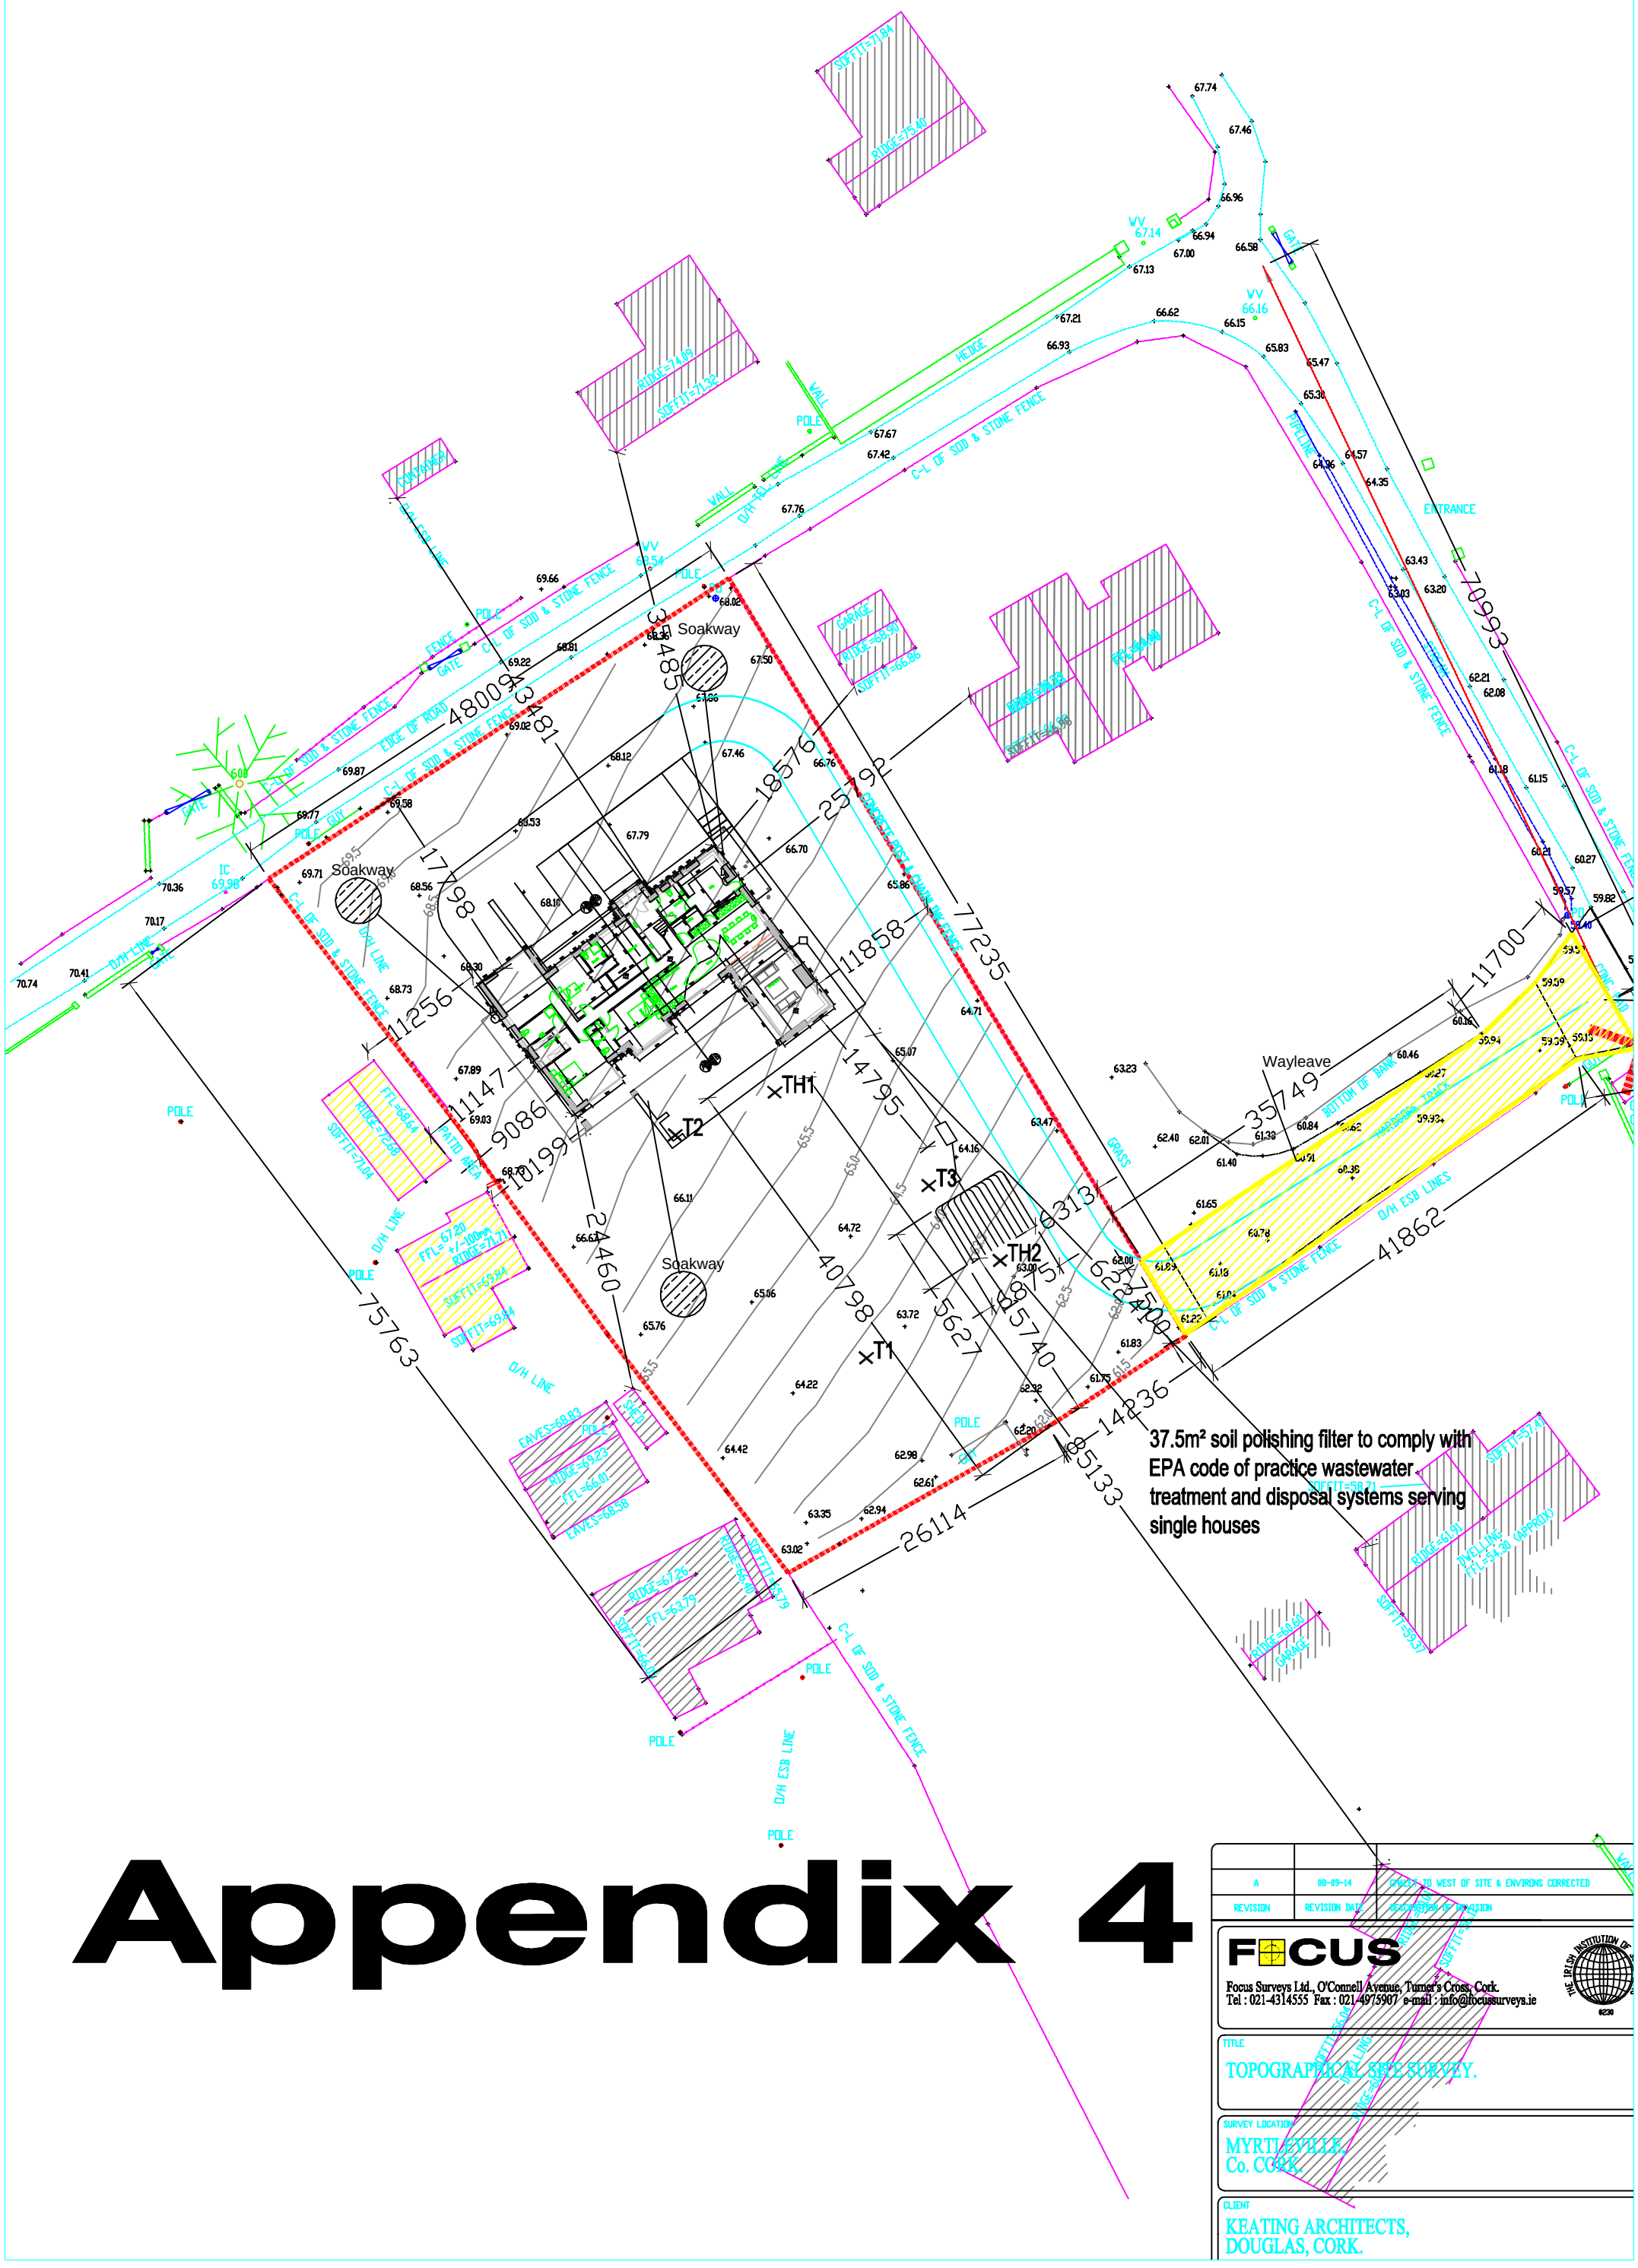
37.5m² soil polishing filter to comply with EPA code of practice wastewater treatment and disposal systems serving single houses
Soakway
Soakway
Soakway
Wayleave
ENTRANCE
GATE
POLE
D/H LINE
D/H ESB LINE
C-L OF SOD & STONE FENCE
EDGE OF ROAD
HEDGE
WALL
PIPELINE
CONTAINER
GARAGE
PATIO AREA
GRASS
BOTTOM OF BANK
HARDCORE TRACK
CONCRETE POST & CHAIN MW FENCE
TH1
TH2
T1
T2
T3
DWELLING
FFL=54.30 (APPROX)
RIDGE=61.91
SOFFIT=57.41
SOFFIT=58.71
RIDGE=60.60
SOFFIT=59.37
RIDGE=74.09
SOFFIT=71.32
RIDGE=75.40
SOFFIT=71.84
FFL=68.64
RIDGE=72.68
SOFFIT=71.04
FFL=67.20
+/-100mm
RIDGE=71.71
SOFFIT=69.84
SOFFIT=69.84
EAVES=68.83
RIDGE=69.23
FFL=66.01
EAVES=68.58
RIDGE=67.26
FFL=63.79
SOFFIT=63.79
SOFFIT=66.07
RIDGE=66.40
RIDGE=68.30
SOFFIT=64.00
RIDGE=68.30
SOFFIT=66.00
RIDGE=66.40
SOFFIT=64.10
FFL=64.40
RIDGE=66.83
SOFFIT=64.58
48009
34881
35485
18576
25792
17698
11256
11147
9086
10199
24460
75763
11858
77235
14795
40798
56275
56275
56275