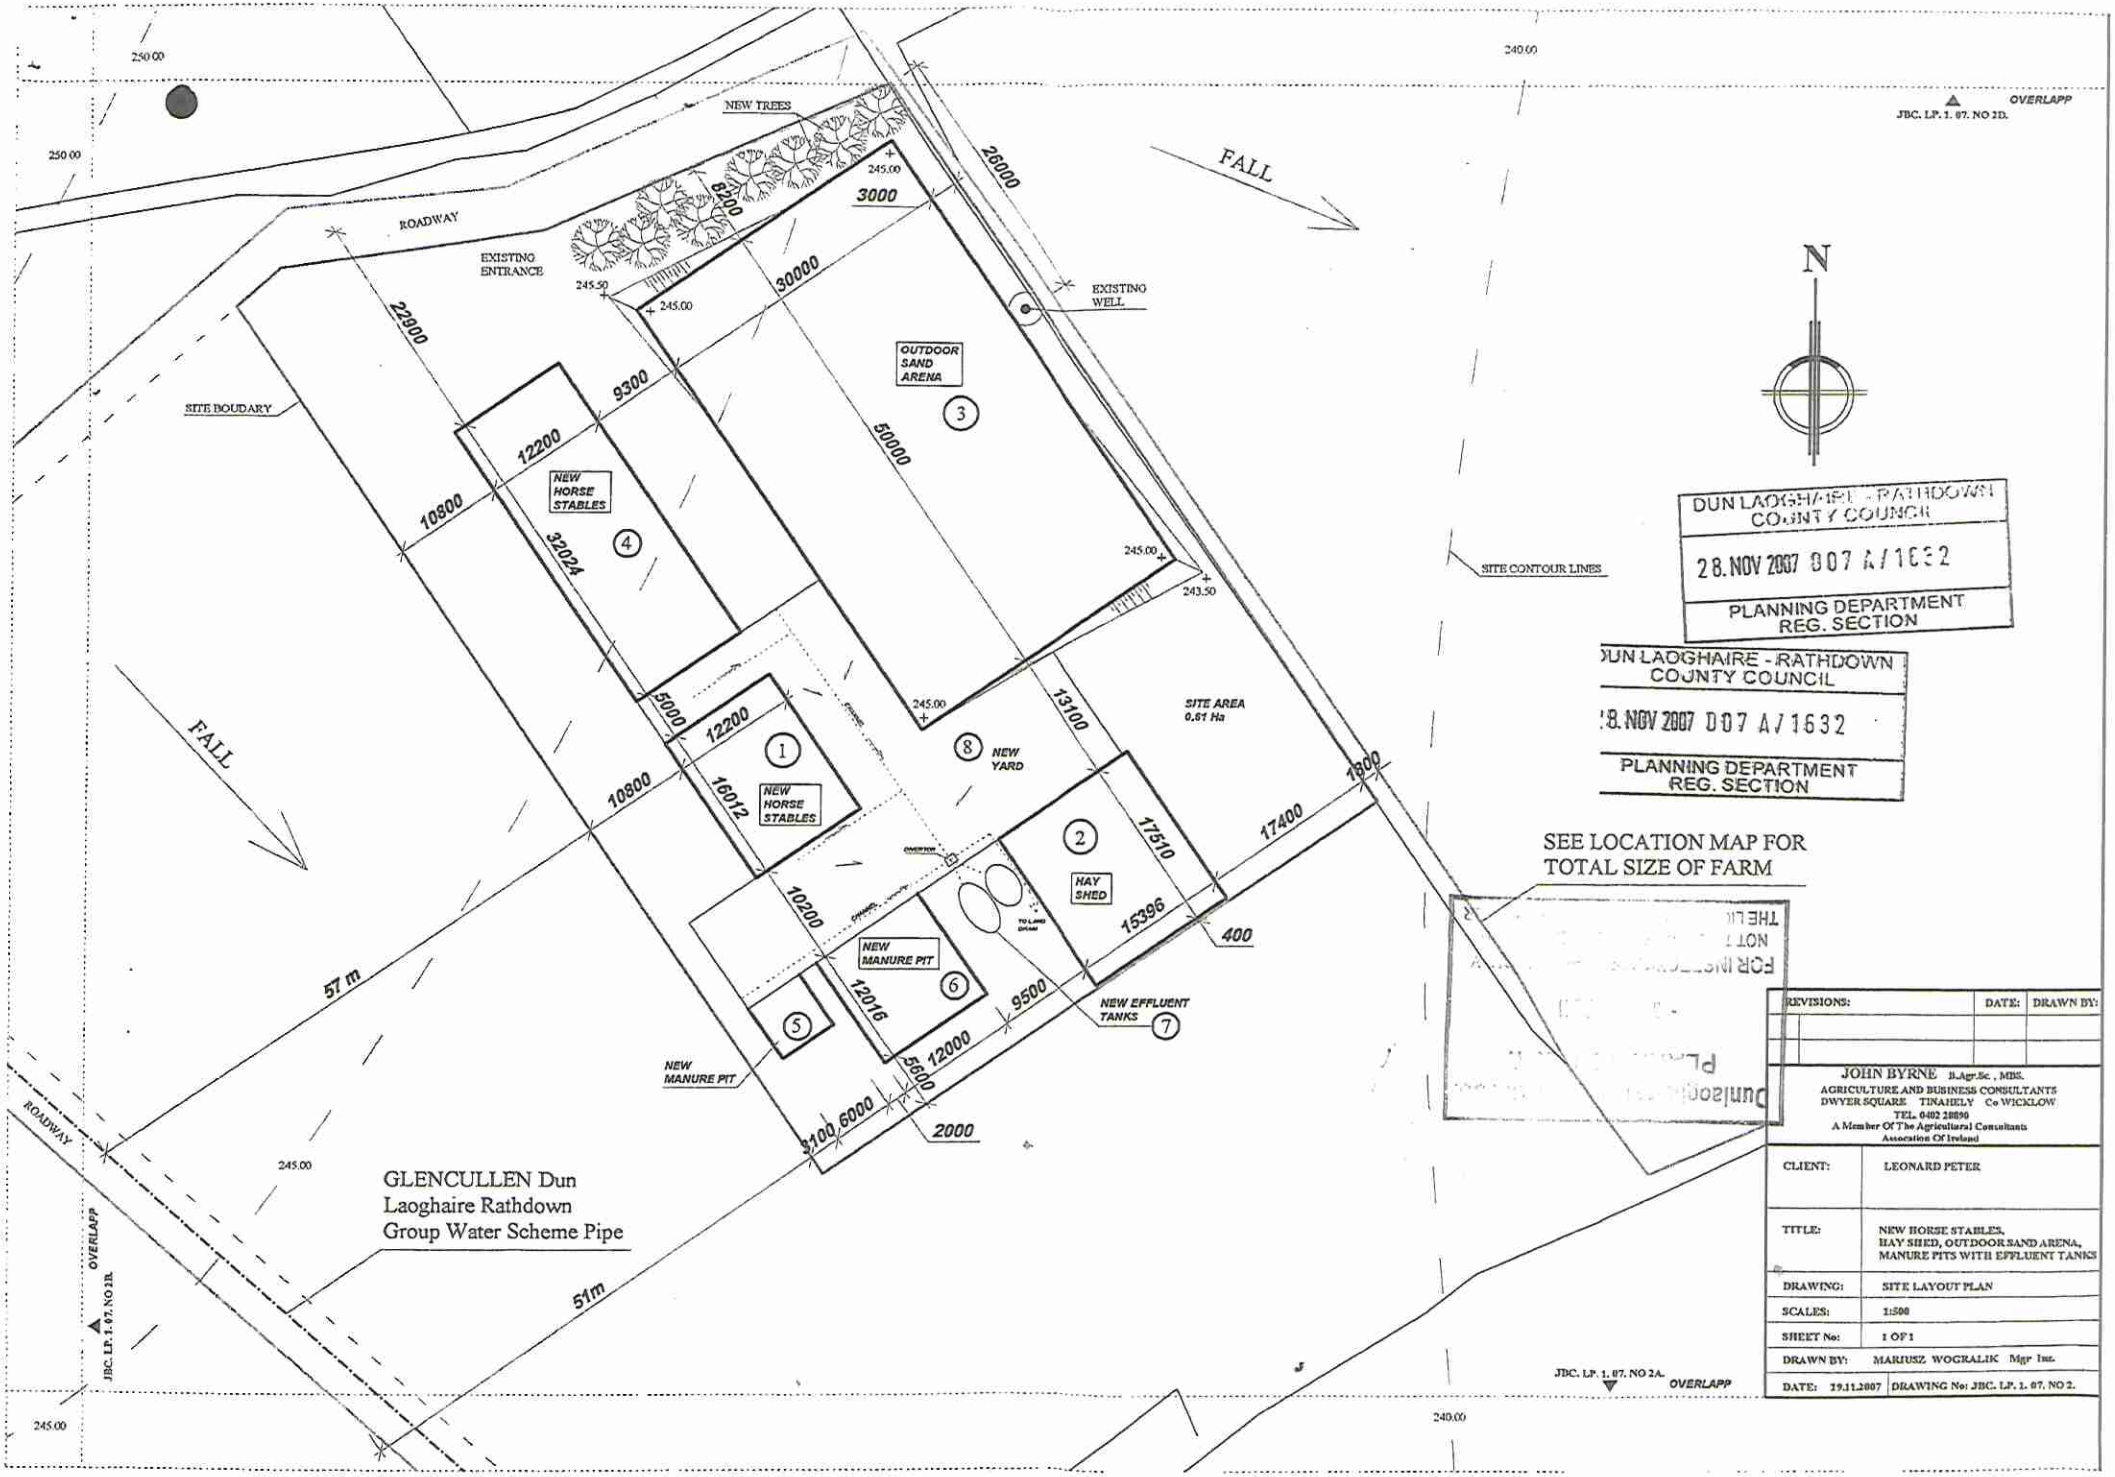

N

DUN LAOGHAIRE - RATHDOWN COUNTY COUNCIL
28. NOV 2007 D07 A/1632
PLANNING DEPARTMENT REG. SECTION

DUN LAOGHAIRE - RATHDOWN COUNTY COUNCIL
28. NOV 2007 D07 A/1632
PLANNING DEPARTMENT REG. SECTION

SEE LOCATION MAP FOR TOTAL SIZE OF FARM

REVISIONS:	DATE:	DRAWN BY:

JOHN BYRNE B.Agr.Sc., MIS.
AGRICULTURE AND BUSINESS CONSULTANTS
DWYER SQUARE TINAHELY Co WICKLOW
TEL. 0402 28890
A Member Of The Agricultural Consultants Association Of Ireland

CLIENT:	LEONARD PETER
TITLE:	NEW HORSE STABLES, HAY SHED, OUTDOOR SAND ARENA, MANURE PITS WITH EFFLUENT TANKS
DRAWING:	SITE LAYOUT PLAN
SCALES:	1:500
SHEET No:	1 OF 1
DRAWN BY:	MARIUSZ WOGRALIK Mgr Inst.
DATE: 19.11.2007	DRAWING No: JBC. LP. 1. 07. NO 2.