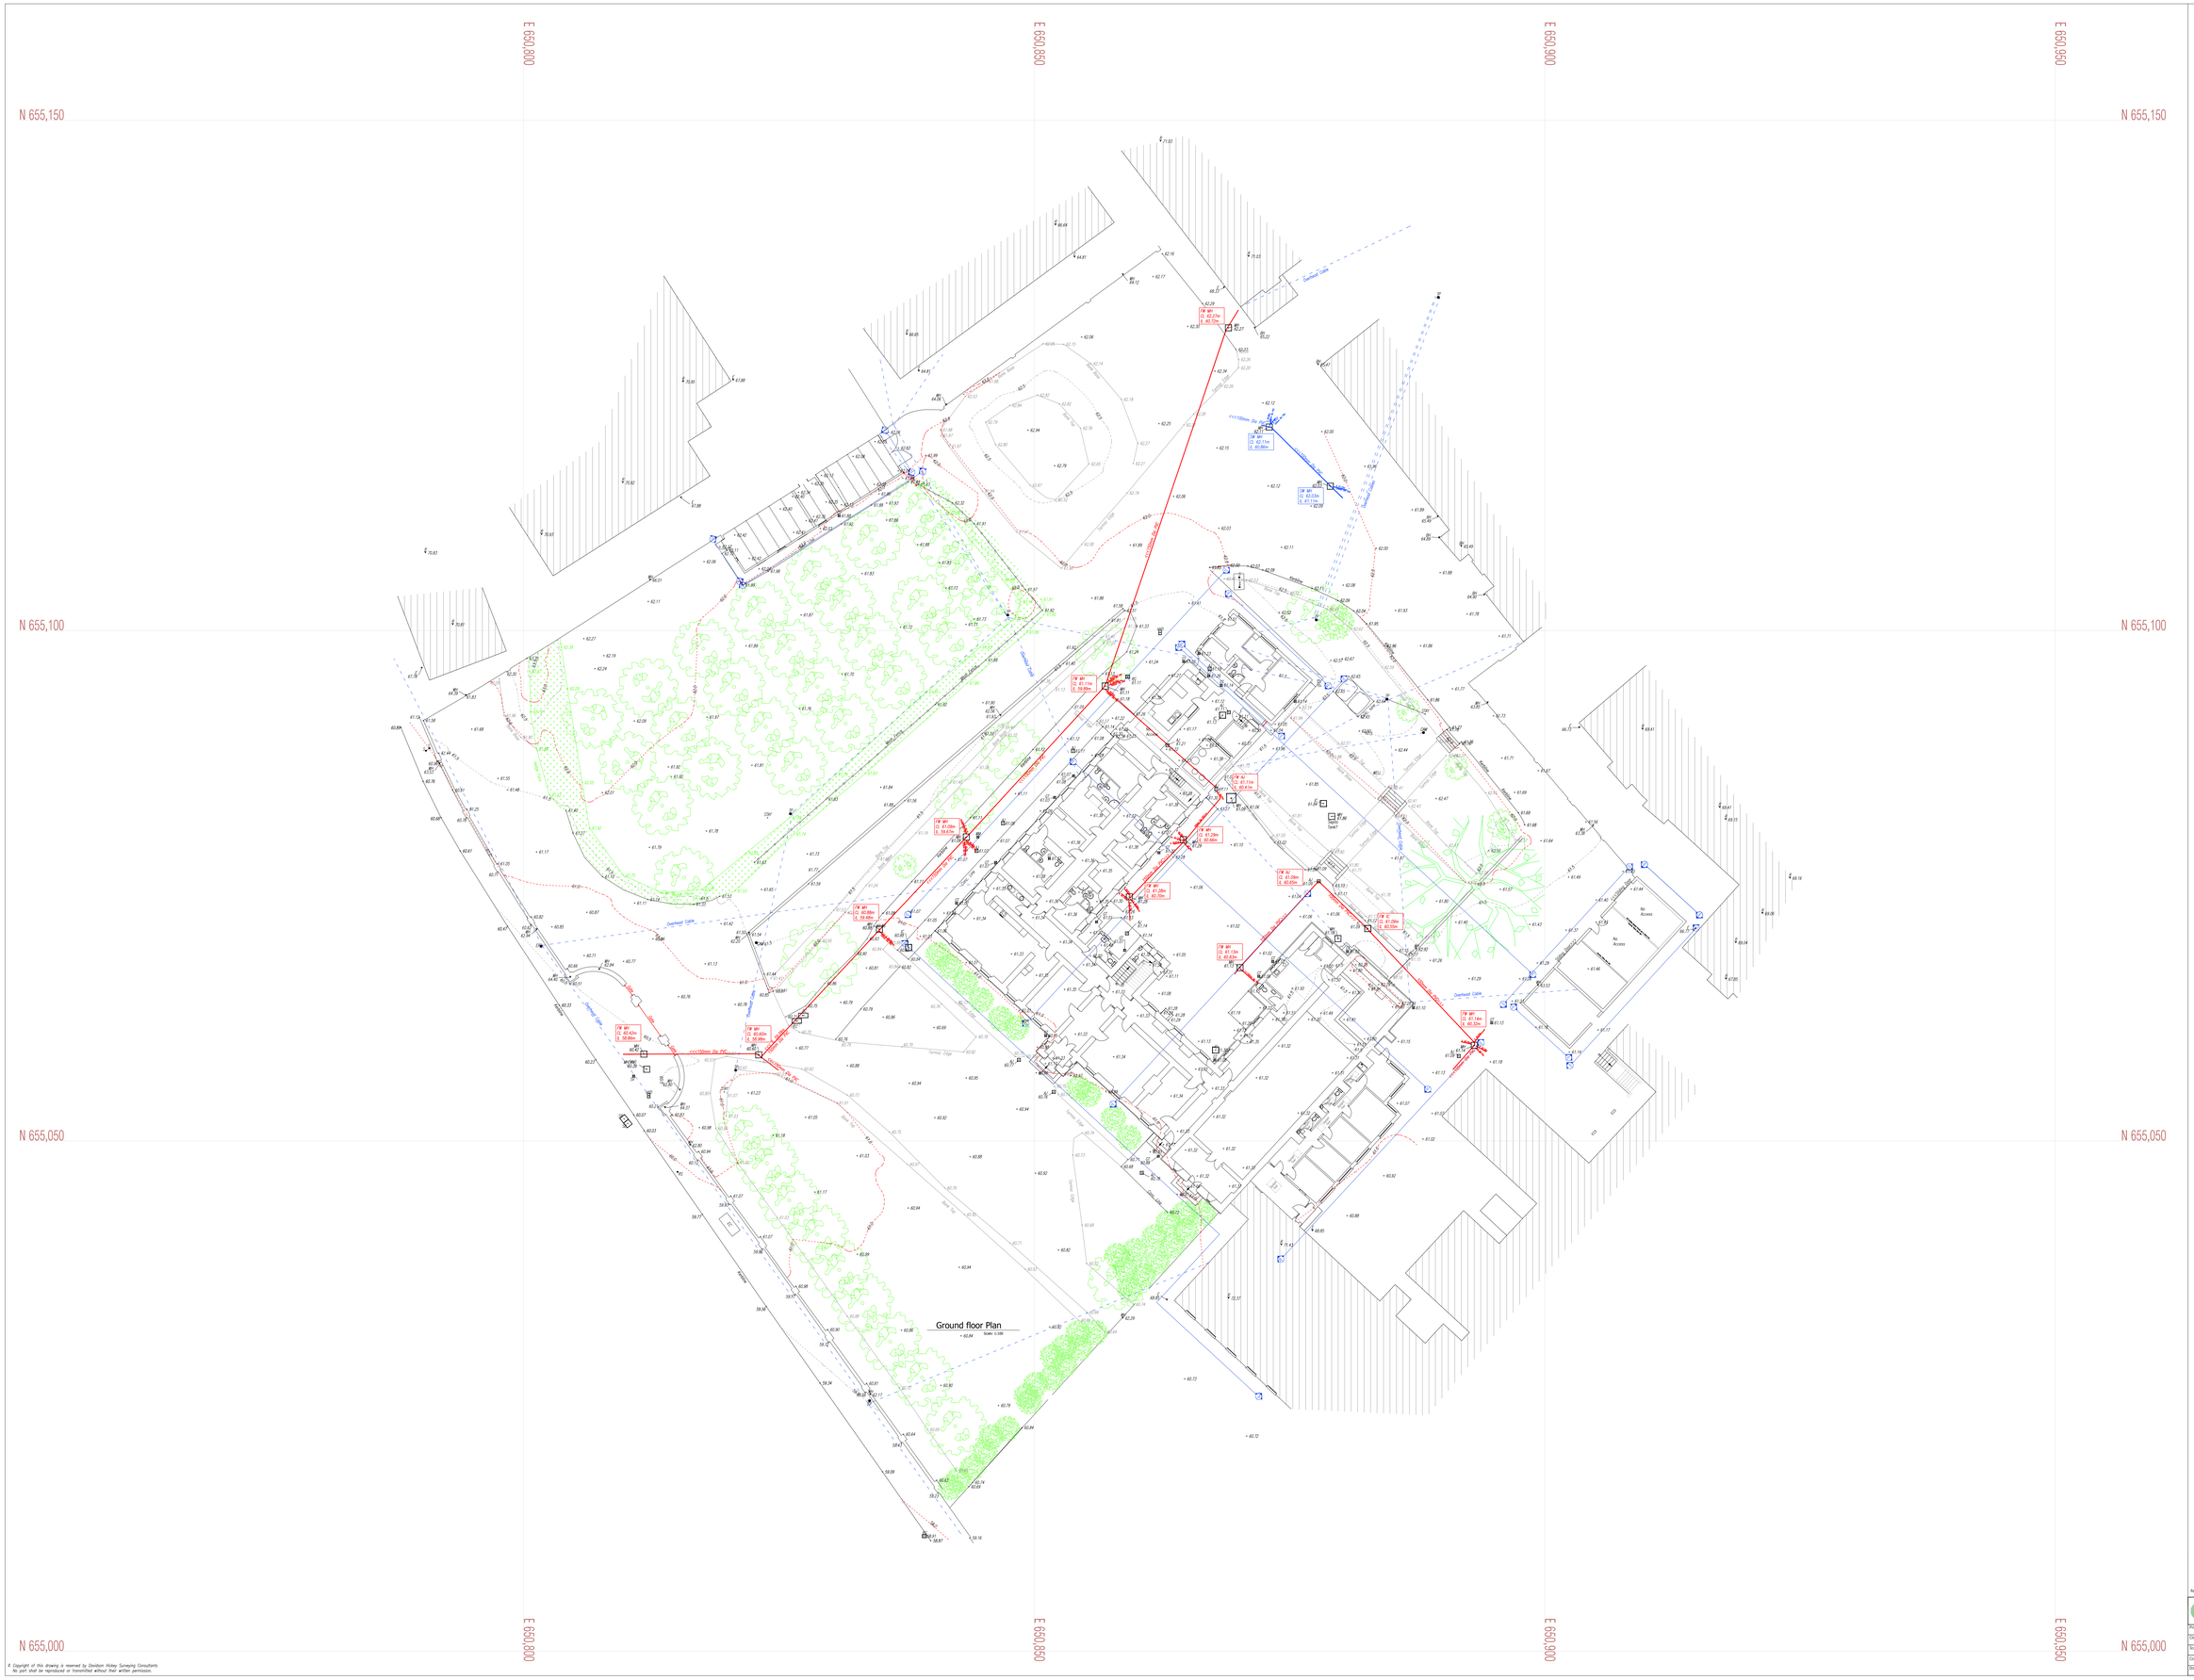

Survey Notes:
1. All levels are to Malin Head Datum.
2. 100m Square Grid relative to Irish Transverse Mercator (ITM) Co-ordinate System.
3. All dimensions are in meters.
4. Only visible services surveyed.
5. Any omissions in the survey are to be reported to Davidson Hickey Surveying Consultants immediately.
6. Do not scale drawing, this shall be permitted in digital form only.

LEGEND

Symbols

- Access Junction
- Air Valve
- Bollard
- Building Height
- Bin
- Bench Mark
- Security Camera
- Chimney Height
- Cable Box
- Eaves Height
- Eircom Cover
- Esb Pole
- Fence Height
- Flag Pole
- Ground Control Point
- Ground Floor Level
- Gully Trap
- Gas Valve
- Hydrant
- Invert Level
- Lamp Standard
- Manhole
- Mini Pillar
- Pole
- Pipe
- ESB Pylon
- Ridge Height
- Road Gully
- Road Sign
- Sign
- Service Box
- ESB Substation
- Sluice Valve
- Telephone Call Box
- Telecom Pole
- Traffic Signal
- Well
- Wetland

Line Types

- Wall Face
- Fence
- Overhead Cables
- Contour Major
- Contour Minor
- Hedge
- White Line
- Yellow Line
- Double Yellow Line
- Building Line

N NE E SE S SW W NW

Rev:	Date:	Details:	By:

DAVIDSON HICKEY Surveying Consultants

Waterford Office:
High Road, Kilmeaden, Co. Waterford.
Mobile: +353 (0)86 6327920 (Douglas)
Phone: +353 (0)51 384808
Fax: +353 (0)51 384808

Kilkenny Office:
Dangan, Thomastown, Co. Kilkenny.
Mobile: +353 (0)87 2535337 (Mark)
Email: info@davidsonhickey.com
Web: www.davidsonhickey.com

Project:	St. Joseph's, Dawingtrand, Kilkenny.		
Client:	Mr. Robert Kennedy	Stage:	Survey
Scale:	1:200 @ A2	Drawn:	MH
Co-ordinate System:	ITM	Date:	December 2022
Drawing:	Topographical Survey	Drawing No.:	001
		Revision:	

© Copyright of this drawing is reserved by Davidson Hickey Surveying Consultants
No part shall be reproduced or transmitted without their written permission.