Surveyed 2000
Revised 2016
Levelled

Land Registry Compliant Map

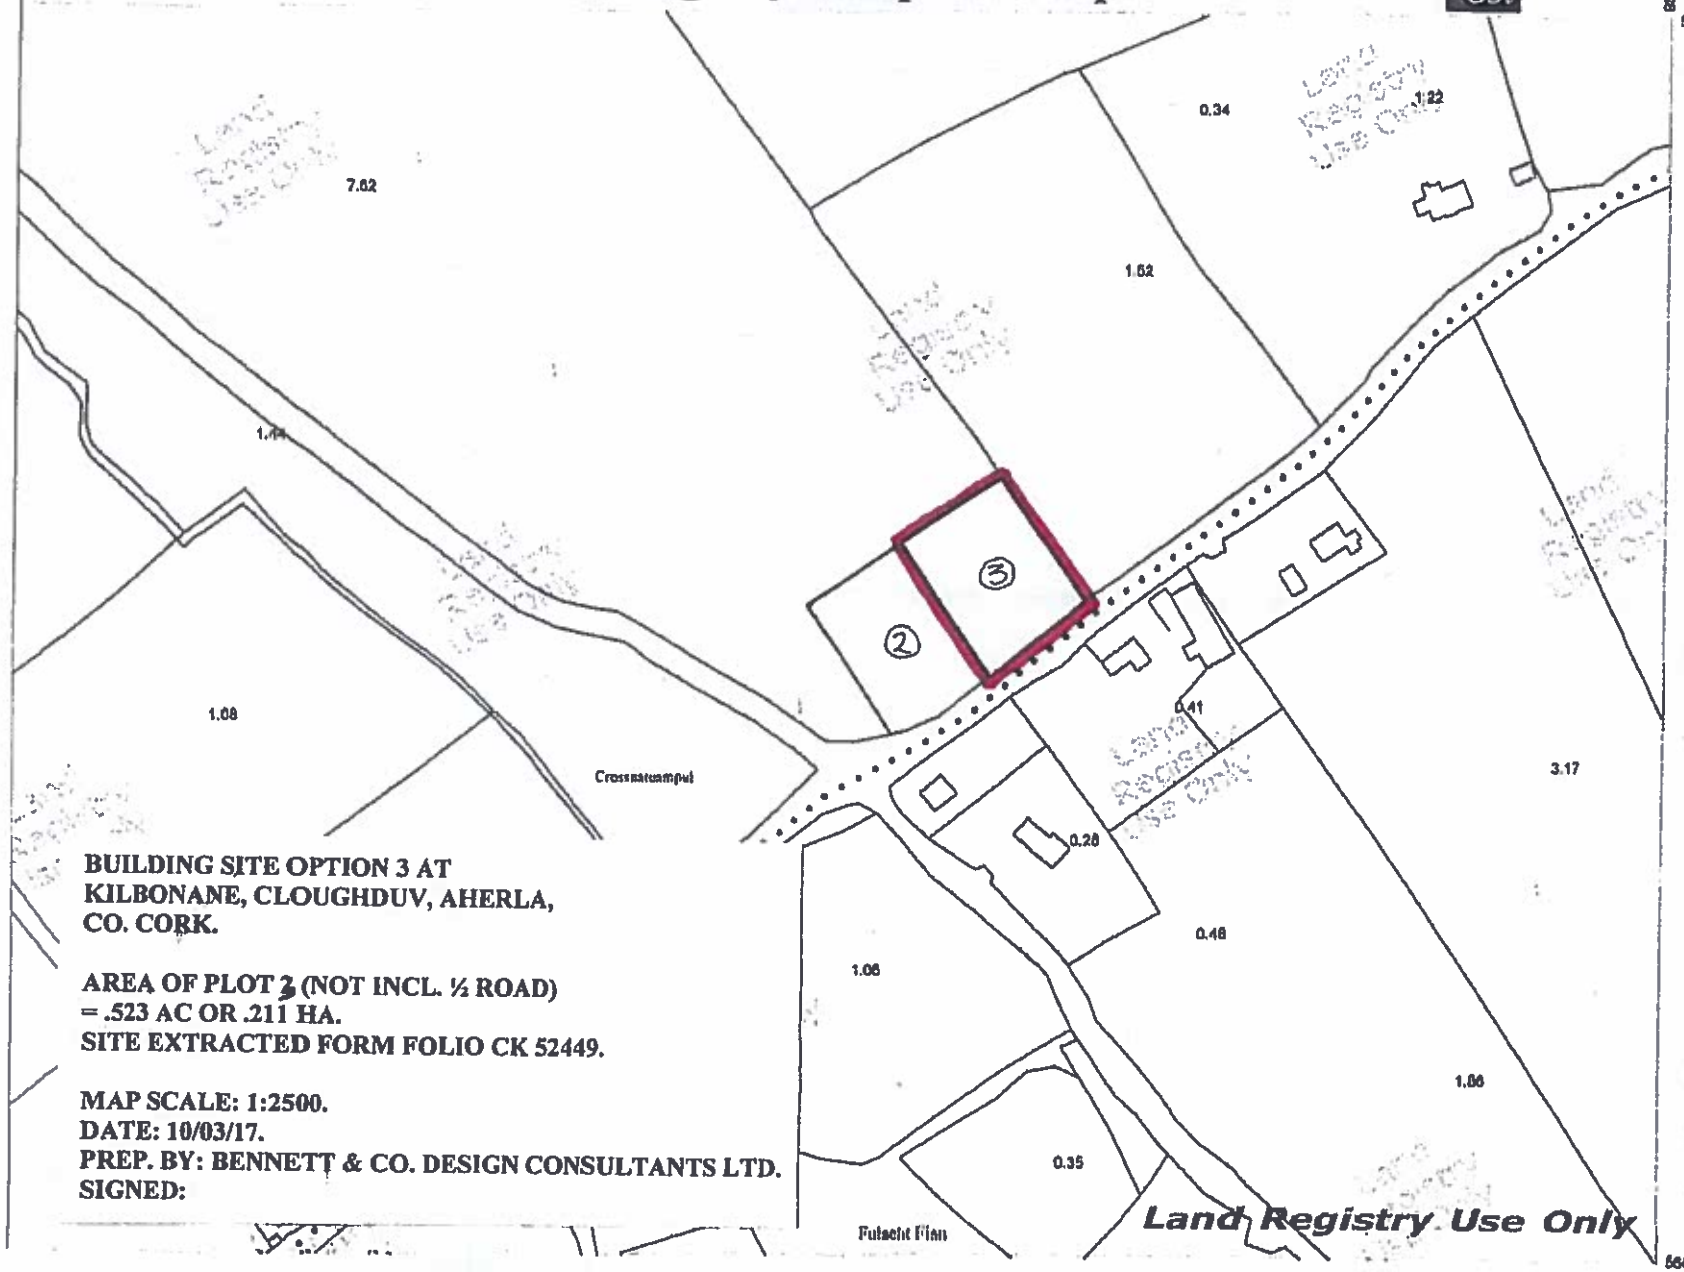

BUILDING SITE OPTION 3 AT KILBONANE, CLOUGHDUV, AHERLA, CO. CORK.

AREA OF PLOT 3 (NOT INCL. ½ ROAD) = .523 AC OR .211 HA.
SITE EXTRACTED FORM FOLIO CK 52449.

MAP SCALE: 1:2500.
DATE: 10/03/17.
PREP. BY: BENNETT & CO. DESIGN CONSULTANTS LTD.
SIGNED:

Scale:- 1:2,500
Scála:- 1:2,500

0 50 100 150 200 250 Metres
0 100 200 300 400 500 Feet

Plot Ref. No. 25289568_3_1
Plot Date 09-MAR-2017

566420
547820
566880
547120

ITM CENTRE PT COORDS
547816,566205

DESCRIPTION

MAP SHEETS
Digital Map
6464 6465

NATIONAL MAP SERVICES ORDNANCE SURVEY IRELAND

Produced by National Map Services, Unit 7, South Ring Business Park, Kinsale Road, Co. Cork On behalf of Ordnance Survey Ireland, Phoenix Park, Dublin 8.

Sáraíonn Mínigeadh neamhúdaraithe cóipcheart Shuirbhéireacht Ordnáis Éireann agus Rialtas na hÉireann.
Unauthorised reproduction infringes Ordnance Survey Ireland and Government of Ireland copyright.

Gach ceart cosanta. Ní cuireadh aon chuid den fhoilseachán seo a cóipeáil, a stóirgeadh nó a tháirsiú in aon fhoirm nó aon tréadach gan cead i scríbhinn roimh ré ó Sinéid an chóipchéid.
All rights reserved. No part of this publication may be copied, reproduced or transmitted in any form or by any means without the prior written permission of the copyright owners.

© Suirbhéireacht Ordnáis Éireann, 2017
© Ordnance Survey Ireland, 2017

N